STATE	PROJECT NUMBER	SHEET NO	TOTAL SHEETS
GA.	CM-056-1 (56)	30	157

REVISED AND REDRAWN: 1-07-05
REVISED: 10-26-05
REVISED: 08-09-06

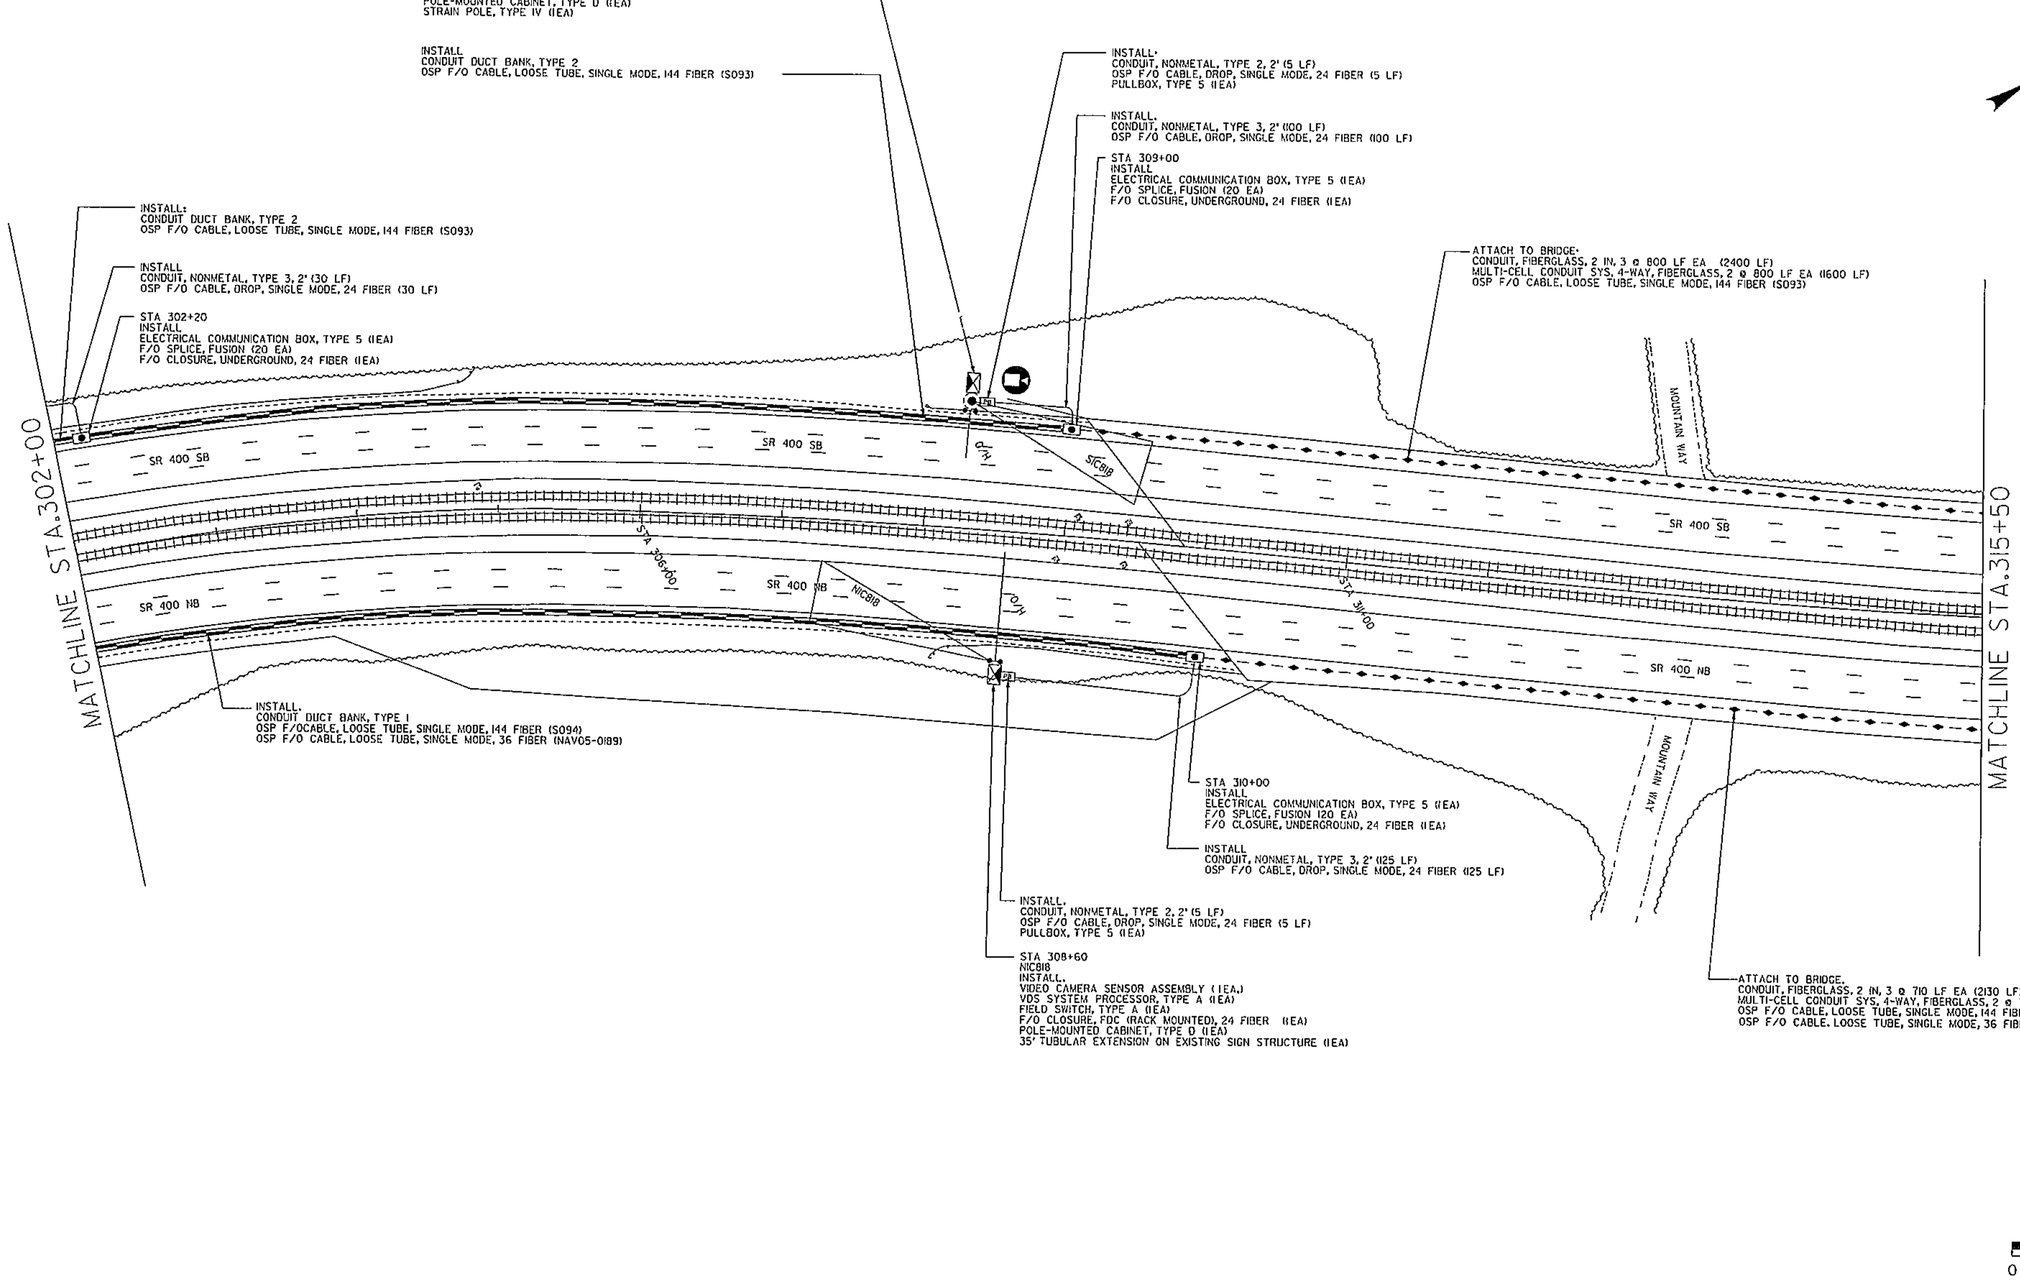

	NAME	DATE		NAME	DATE
DESIGNED BY			FIRST DRAWN		
CHECKED BY			LAST DRAWN		
SUPERVISED BY					

GEORGIA DEPARTMENT OF TRANSPORTATION

SUBMITTED BY | DATE

ATMS DESIGN
S.R.-400 FROM I-85 TO I-285
PLAN SHEET

ACCOUNT NO.

DRAWING NO