STATE	PROJECT NUMBER	SHEET NO.	TOTAL SHEETS
GA.	CM-056-1 (56)	34	157

REVISED AND REDRAWN: 1-07-05

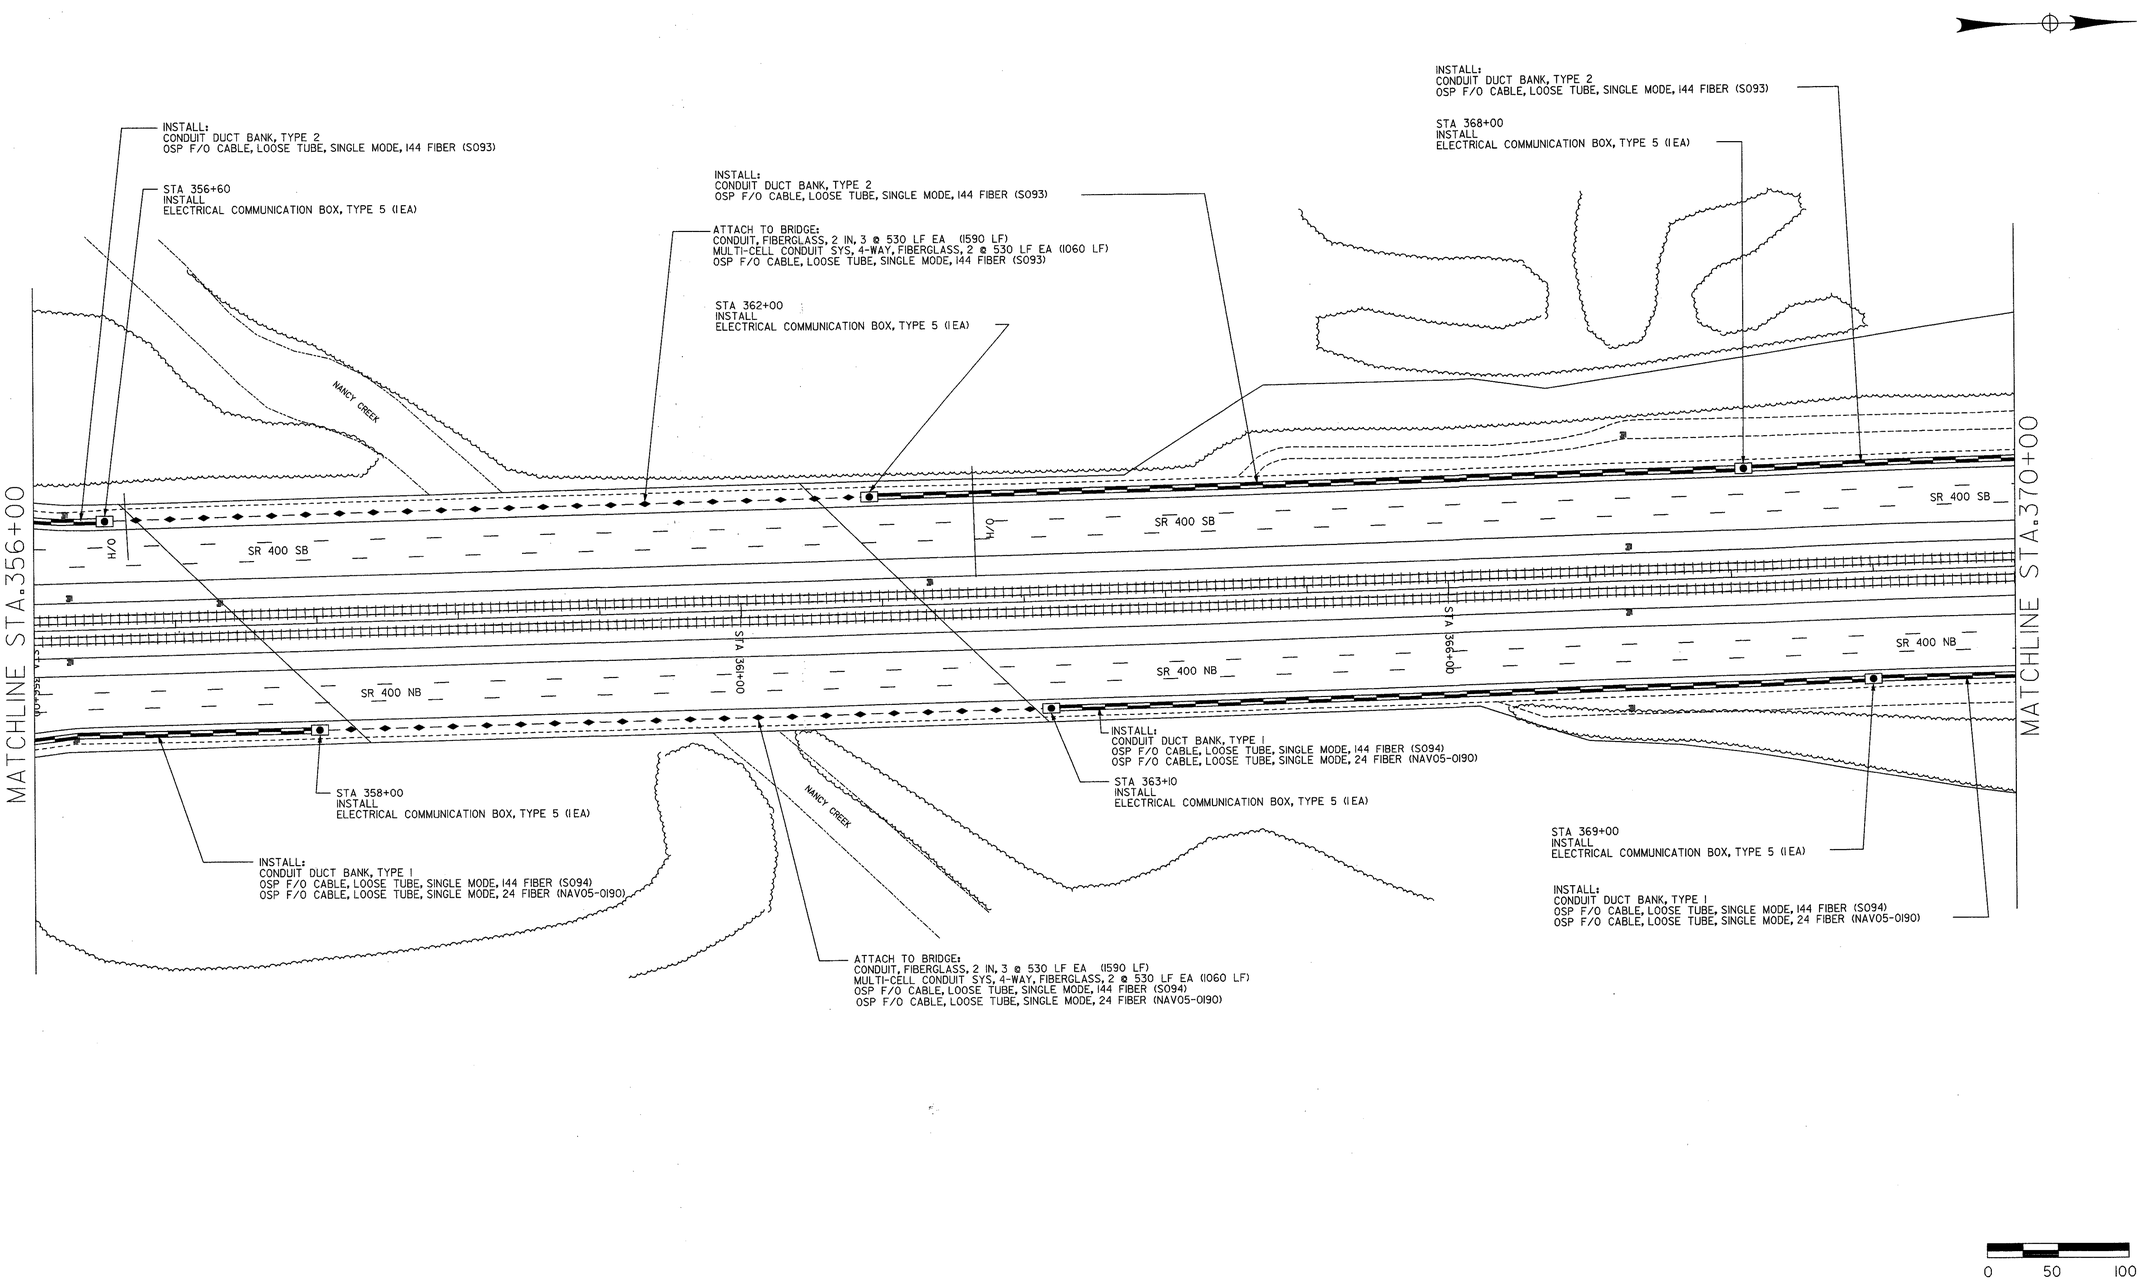

	NAME	DATE		NAME	DATE
DESIGNED BY			FIRST DRAWN		
CHECKED BY			LAST DRAWN		
SUPERVISED BY					

GEORGIA DEPARTMENT OF TRANSPORTATION

SUBMITTED BY | DATE

ATMS DESIGN
S.R.-400 FROM I-85 TO I-285
PLAN SHEET

ACCOUNT NO.

DRAWING NO.

180\cad files\sht-24.dgn 12/28/2005 2:03:27 PM