STATE	PROJECT NUMBER	SHEET NO.	TOTAL SHEETS
GA	IXAF-000S(1)	531	934

REV 10-13-89
REV 3-23-90

STATE	PROJECT NUMBER	SHEET NO.	TOTAL SHEETS
GA.	CM-056-1(56)	70	157

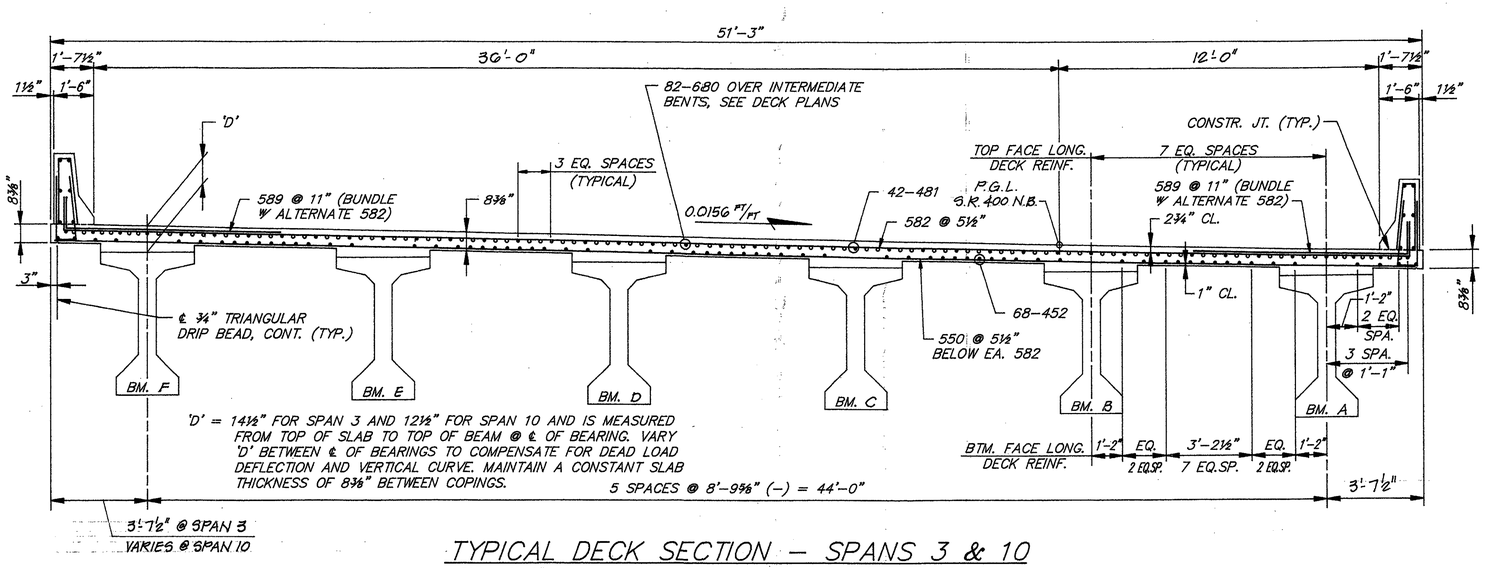

TYPICAL DECK SECTION – SPANS 3 & 10
⅜" = 1'-0" (LOOKING BACK) △1

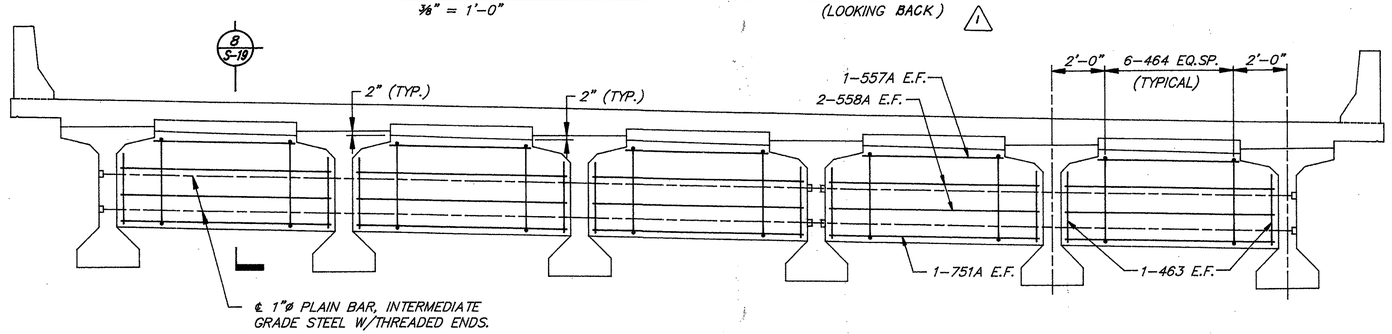

DIAPHRAGM ELEVATION – SPANS 3 & 10
⅜" = 1'-0" (LOOKING BACK) △1

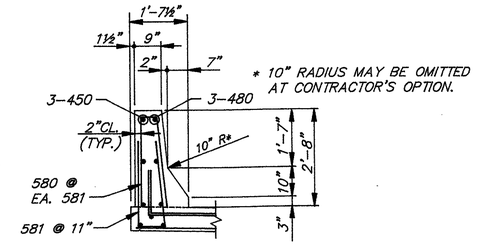

TRAFFIC BARRIER REINFORCING
½" = 1'-0"

NOTE: EPOXY COATED BARS – ALL REINFORCEMENT WITH BAR IDENTIFICATION OF _80 AND ABOVE SHALL BE EPOXY COATED AND TYPICALLY LOCATED NEAR TOP OF DECK (I.E. 480, 481, 582, ETC.)

FOR INFORMATION ONLY

BRIDGE NO. 3A

RS & H
Reynolds, Smith and Hills
Architects – Engineers – Planners, Incorporated
Atlanta, Georgia

GEORGIA
DEPARTMENT OF TRANSPORTATION
HIGHWAY DIVISION – BRIDGE DESIGN

SUPERSTRUCTURE DETAILS (SPANS 3 & 10)

GA. 400 N.B. OVER I-85

FULTON COUNTY IXAF-000S(3) CT.4

SCALE: AS SHOWN DATE: OCT. 1989

BY	REVISIONS	DATE
C.L.	△1 REVISE S.E.	2-26-90

DESIGNED C.L. DRAWN HUBIE
CHECKED C.L. D.O.T. LIASON R.T.A.
REVIEWED RJS/BDM APPROVED PVL

BRIDGE SHEET S-10 OF 62