STATE	PROJECT NUMBER	SHEET NO.	TOTAL SHEETS
GA	IXAF-000S(1)	538	934

REV 10-13-89

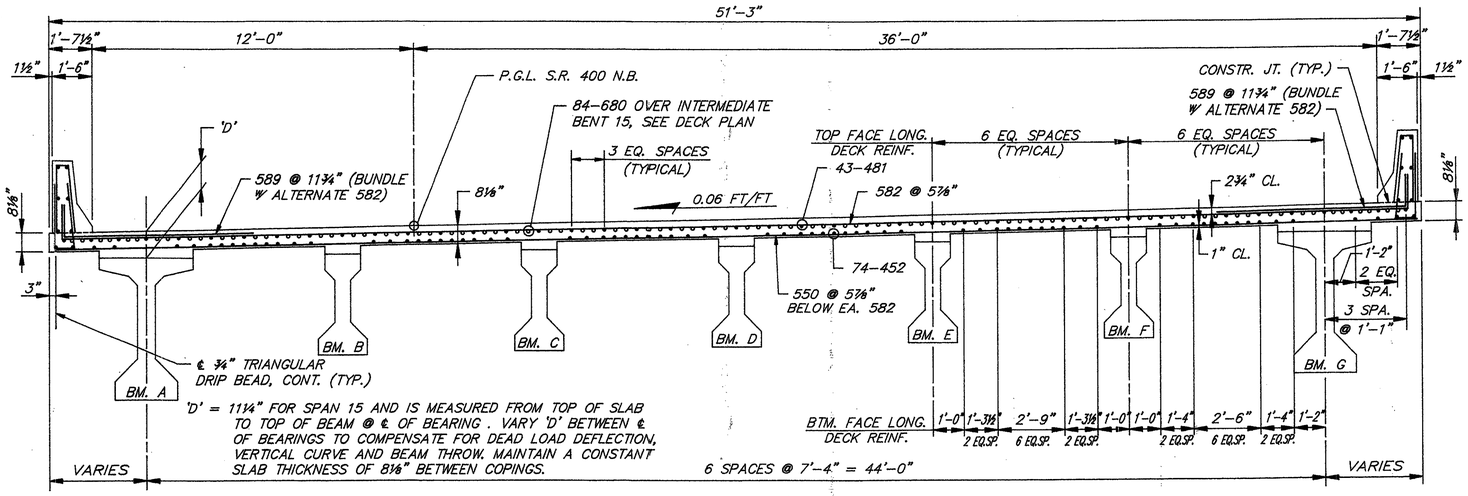

TYPICAL DECK SECTION – SPAN 15

⅜" = 1'-0" (LOOKING AHEAD)

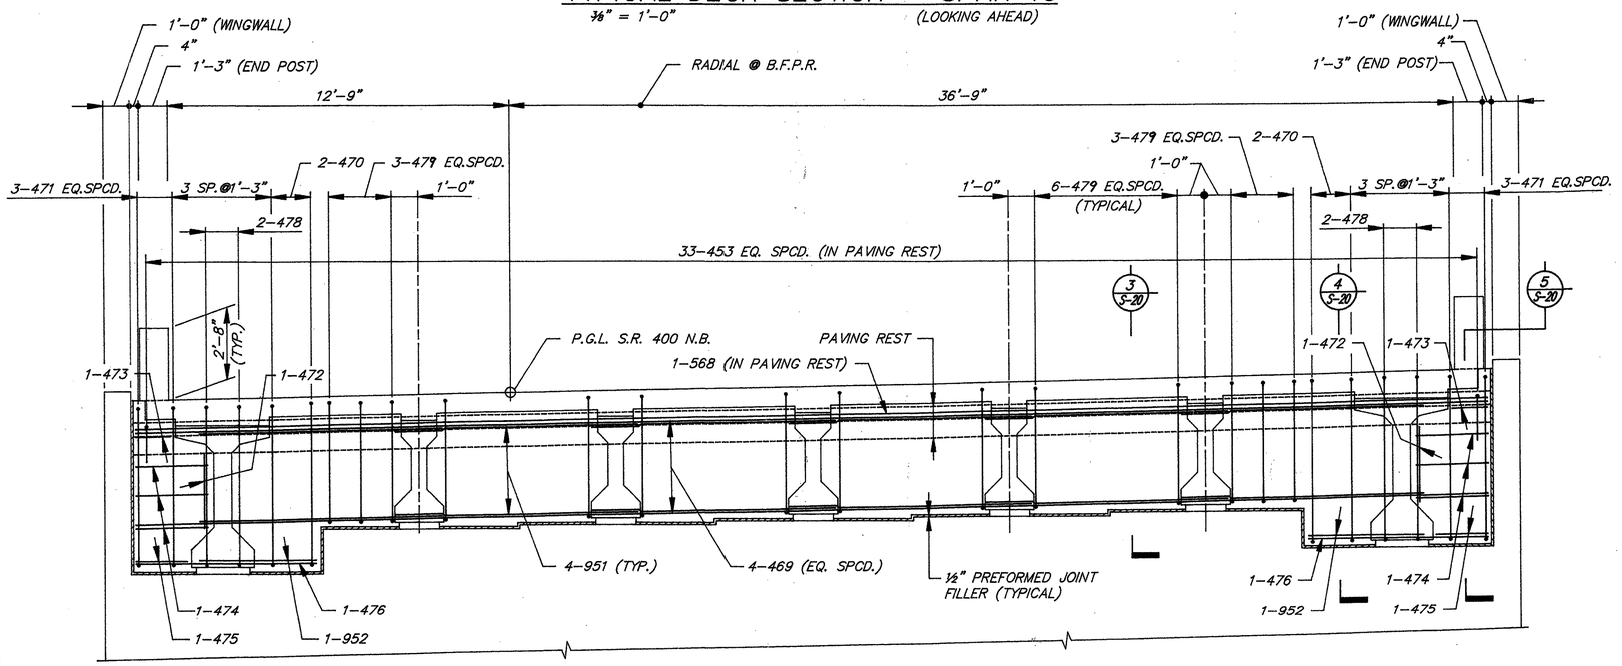

ENDWALL ELEVATION – BENT 16

⅜" = 1'-0" (LOOKING AHEAD)

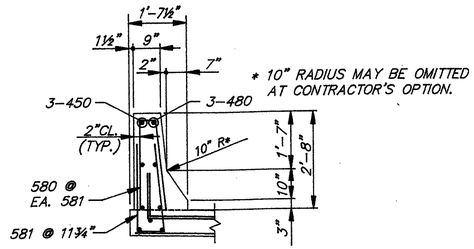

TRAFFIC BARRIER REINFORCING

½" = 1'-0"

NOTE: EPOXY COATED BARS – ALL REINFORCEMENT WITH BAR IDENTIFICATION OF _80 AND ABOVE SHALL BE EPOXY COATED AND TYPICALLY LOCATED NEAR TOP OF DECK (I.E. 480, 481, 582, ETC.)

FOR INFORMATION ONLY

BRIDGE NO. 3A

RS & H
Reynolds, Smith and Hills
Architects – Engineers – Planners, Incorporated
Atlanta, Georgia

GEORGIA
DEPARTMENT OF TRANSPORTATION
HIGHWAY DIVISION – BRIDGE DESIGN

SUPERSTRUCTURE DETAILS (SPAN 15)

GA. 400 N.B. OVER I-85

FULTON COUNTY IXAF-000S(3) CT.4

SCALE: AS SHOWN DATE: OCT. 1989

DESIGNED C.L. DRAWN HUBIE CHECKED C.L. D.O.T. LIASON R.T.A. REVIEWED RJS/BDM APPROVED PVL

BRIDGE SHEET S-17 OF 62

DATE REVISIONS BY

STATE GA. PROJECT NUMBER CM-056-1(56) SHEET NO. 17 TOTAL SHEETS 157