STATE	PROJECT NUMBER	SHEET NO.	TOTAL SHEETS
GA.	CM-056-1(56)	81	157

STATE	PROJECT NUMBER	SHEET NO.	TOTAL SHEETS
GA	IXAF-000S(1)	542	934

REV 10-13-89

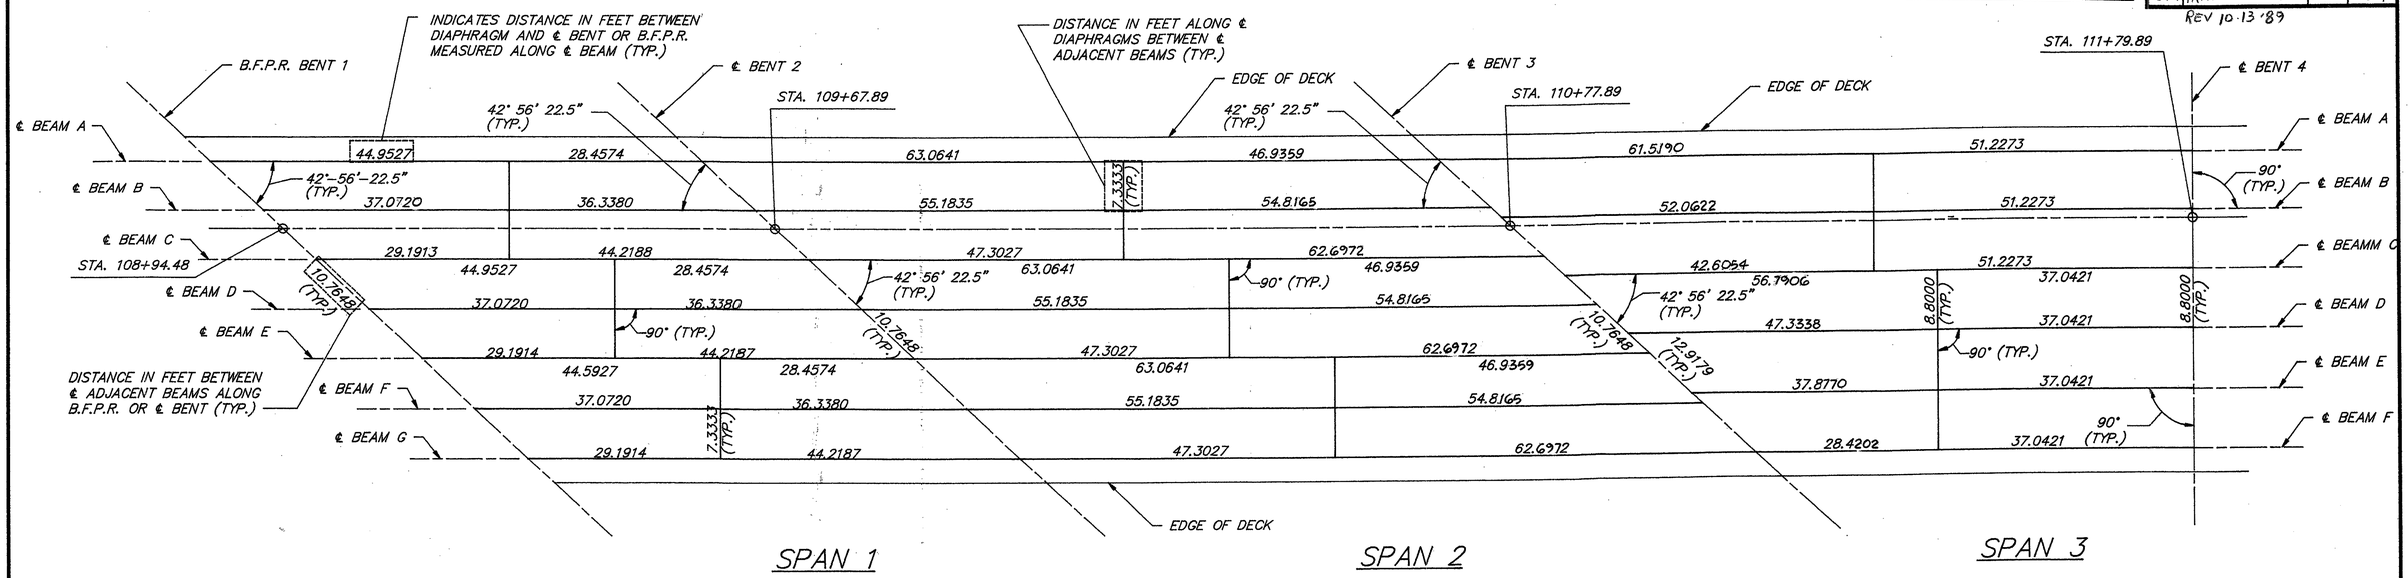

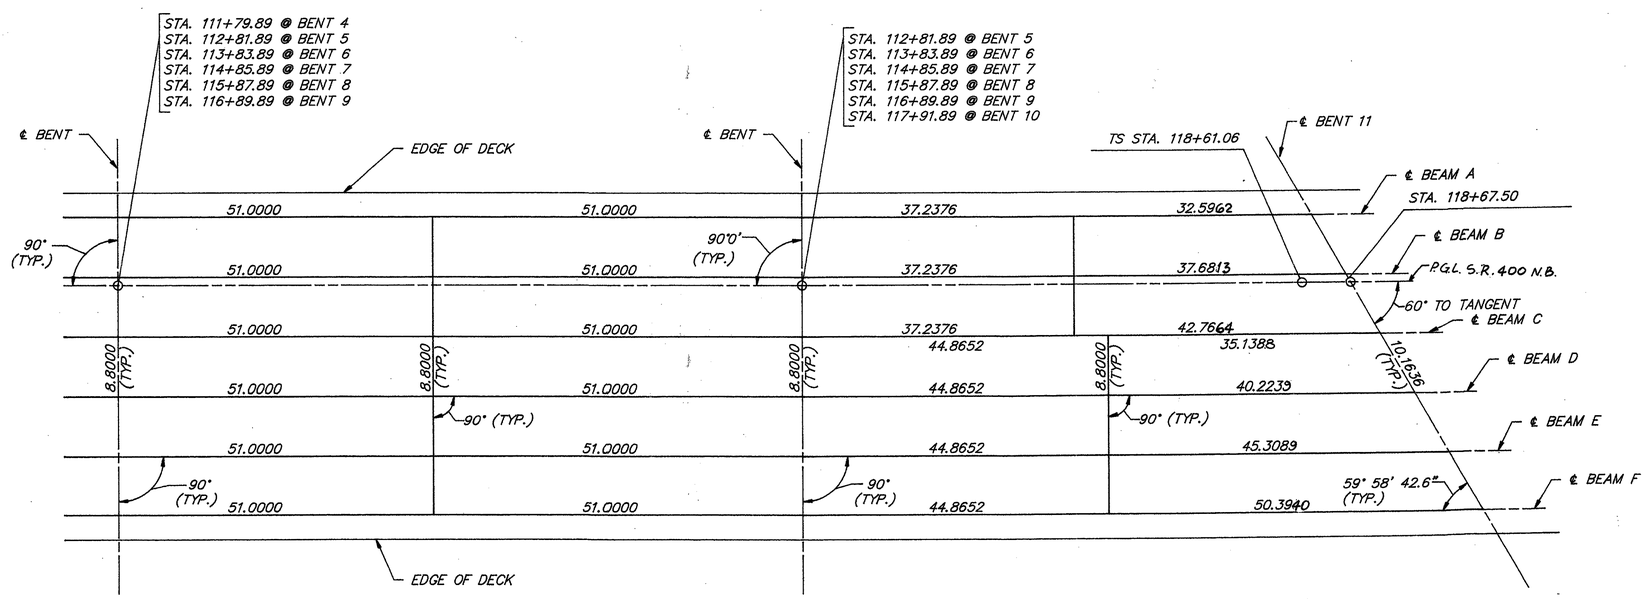

NOTE: BEAMS IN SPAN 1 THROUGH 10 ARE PARALLEL TO TANGENT PORTION OF PROFILE GRADE LINE OF GA. 400 N.B.

FOR INFORMATION ONLY

BRIDGE NO. 3A

RS&H
Reynolds, Smith and Hills
Architects – Engineers – Planners, Incorporated
Atlanta, Georgia

GEORGIA
DEPARTMENT OF TRANSPORTATION
HIGHWAY DIVISION – BRIDGE DESIGN

BEAM CHORD LAYOUT (SPANS 1 THRU 10)

GA. 400 N.B. OVER I-85

FULTON COUNTY IXAF-000S(3) CT.4

SCALE: 3/32" = 1'-0" DATE: OCT. 1989

DESIGNED C.L. CHECKED C.L. REVIEWED R.J.S./B.D.M.
DRAWN M.L.C. D.O.T. LIASON R.T.A. APPROVED P.V.L.

DATE | REVISIONS | BY

BRIDGE SHEET S-21 OF 62