R 181

STATE	PROJECT NUMBER	SHEET NO.	TOTAL SHEETS
GA	IXAF-000S(1)	544	934

REV 10-13-89

STATE	PROJECT NUMBER	SHEET NO.	TOTAL SHEETS
GA.	CM-056-1(56)	83	157

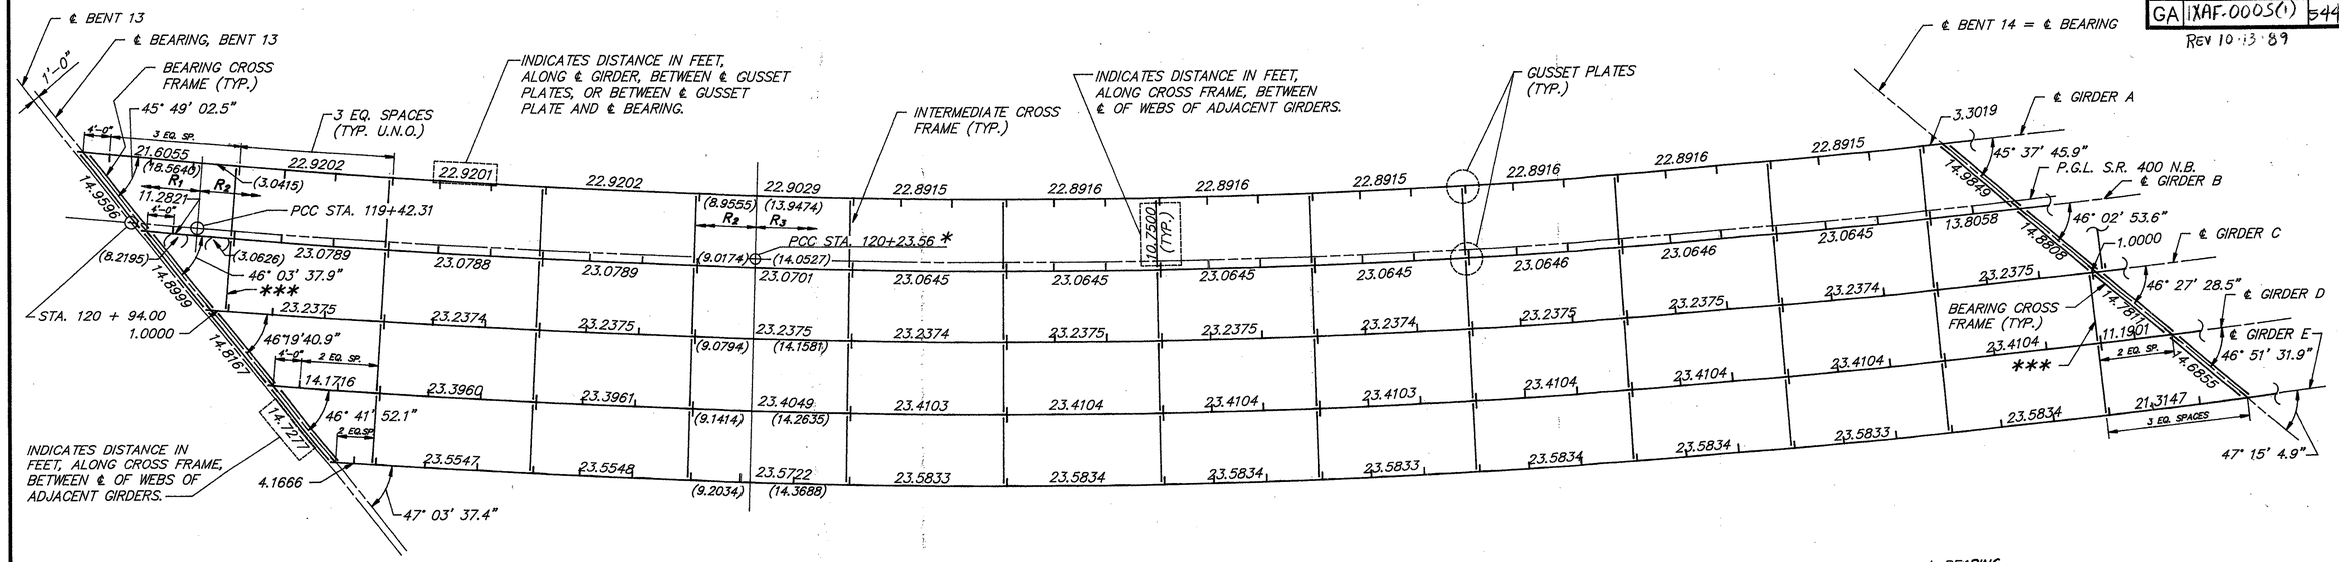

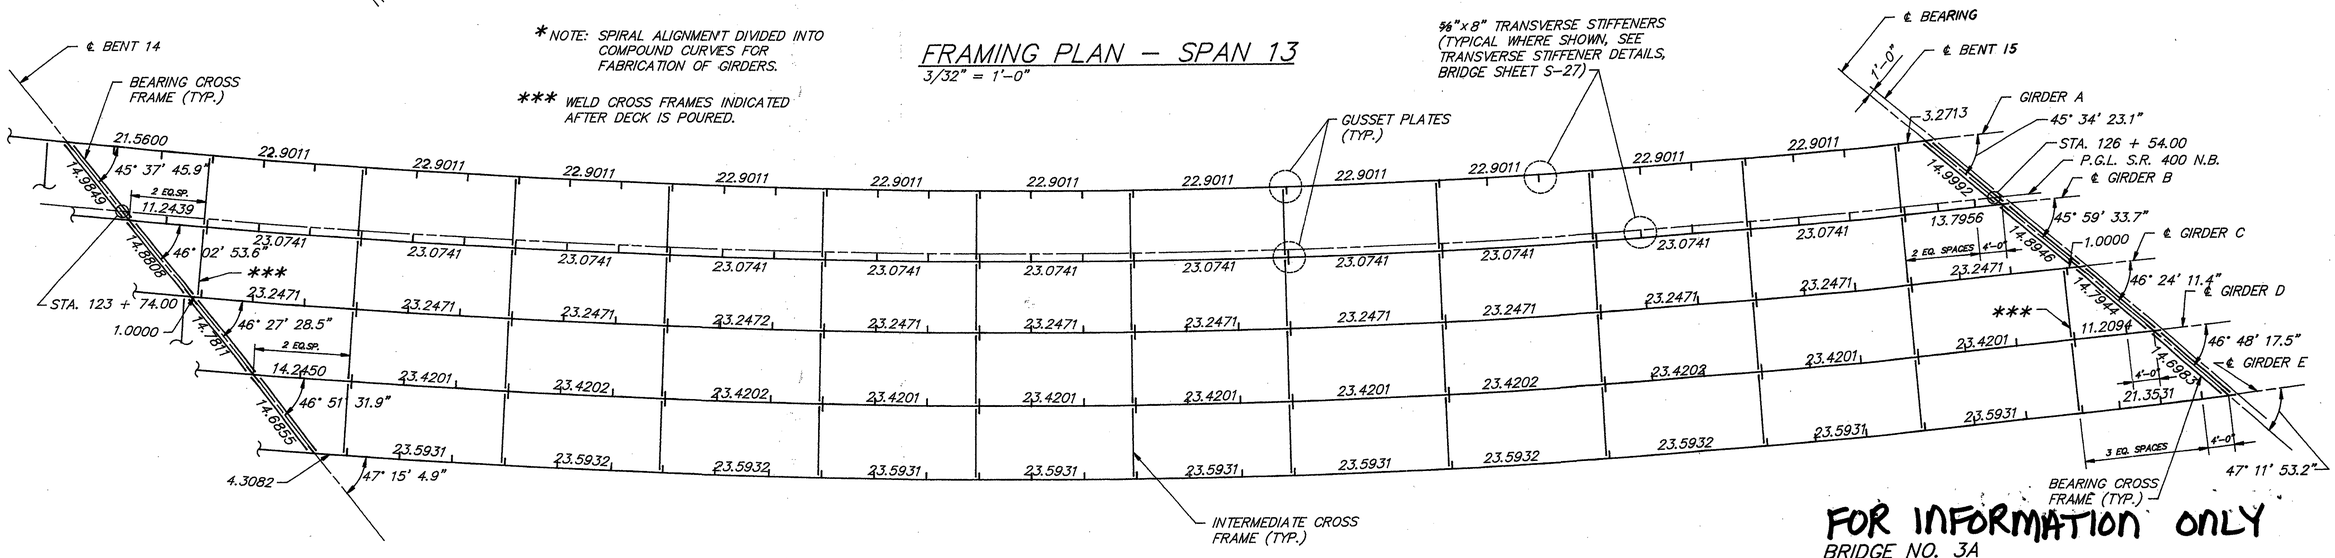

* NOTE: SPIRAL ALIGNMENT DIVIDED INTO COMPOUND CURVES FOR FABRICATION OF GIRDERS.

*** WELD CROSS FRAMES INDICATED AFTER DECK IS POURED.

FRAMING PLAN – SPAN 13

3/32" = 1'-0"

FRAMING PLAN – SPAN 14

3/32" = 1'-0"

GIRDER RADII (FT.)			
GIRDER MARK	R_1	R_2	R_3
A	2446.0330	1553.1121	1422.8940
B	2456.7830	1563.8621	1433.6440
C	–	1574.6121	1444.3940
D	–	1585.3621	1455.1440
E	–	1596.1121	1465.8940

NOTE: SEE GIRDER ELEVATION, BRIDGE SHEET S-26 FOR WEB AND FLANGE PLATE SIZES AND SHEAR CONNECTOR SPACING.

FOR INFORMATION ONLY

BRIDGE NO. 3A

RS&H
Reynolds, Smith and Hills
Architects – Engineers – Planners, Incorporated
Atlanta, Georgia

GEORGIA
DEPARTMENT OF TRANSPORTATION
HIGHWAY DIVISION – BRIDGE DESIGN

FRAMING PLAN (SPANS 13 AND 14)

GA. 400 N.B. OVER I-85

FULTON COUNTY IXAF-000S(3) CT.4

SCALE: 3/32" = 1'-0" DATE: OCT. 1989

DESIGNED C.L. DRAWN MLC CHECKED C.L. D.O.T. LIASON R.T.A. REVIEWED RJS/BDM APPROVED PVL

BRIDGE SHEET S-23 OF 62