COUNTY	STATE	PROJECT NUMBER	SHEET NUMBER	TOTAL SHEETS
FULTON	GEORGIA	MAF-000s(8)	342	1052

Rev. 2-28-90

PROJECT NUMBER	SHEET NUMBER	TOTAL SHEETS
CM-036-1(561)	120	157

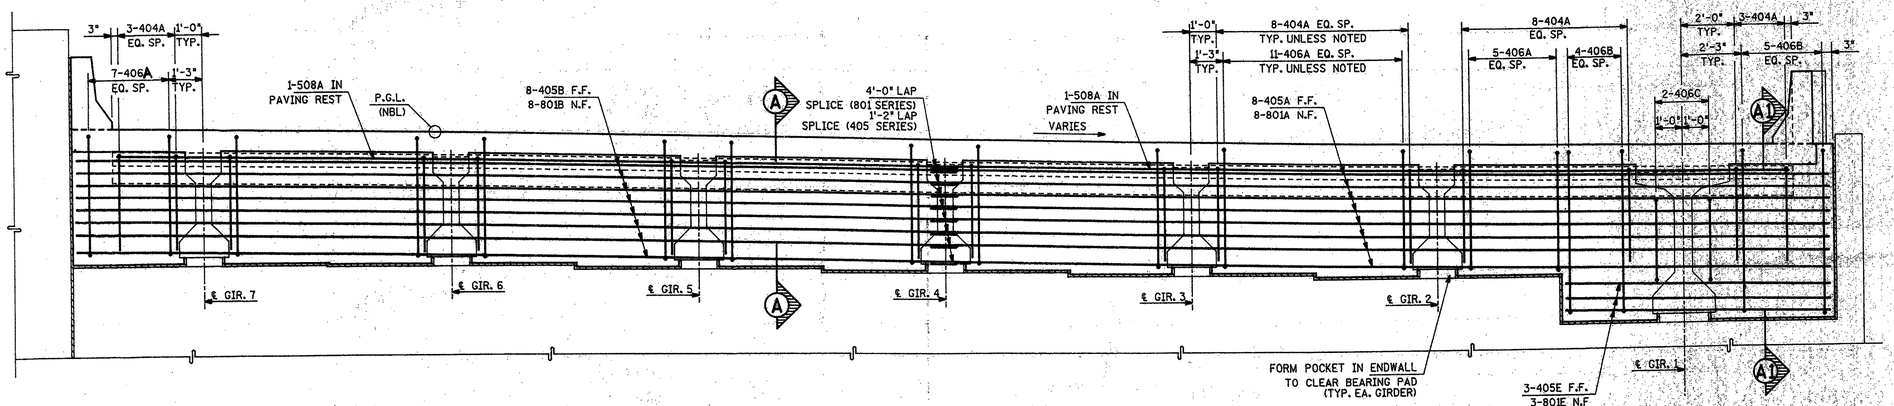

ENDWALL ELEVATION - BR. 14 LEFT BENT 1

SCALE: 3/8" = 1'-0" (LOOKING BACK)

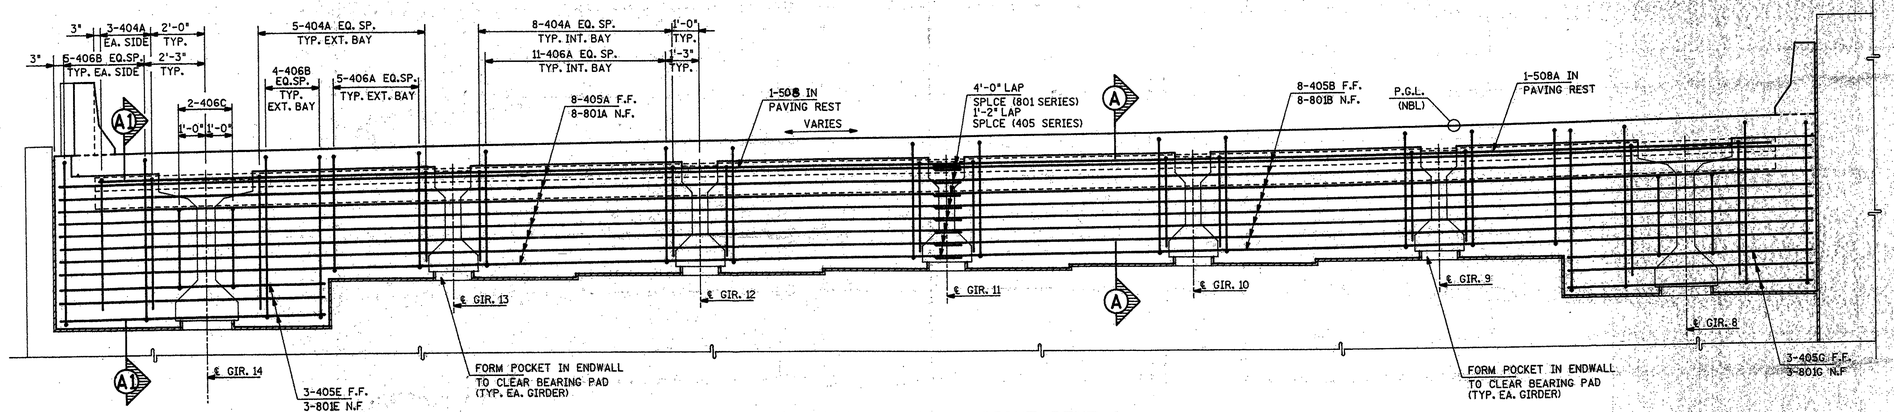

ENDWALL ELEVATION - BR. 14 RIGHT BENT 1

SCALE: 3/8" = 1'-0" LOOKING BACK

ENDWALL ELEVATION - BR. 14 RIGHT BENT 8
ENDWALL ELEVATION - BR. 14 LEFT BENT 8

SCALE: 3/8" = 1'-0" BENT 8 LEFT SHOWN (LOOKING AHEAD)
BENT 8 RIGHT OPPOSITE HAND

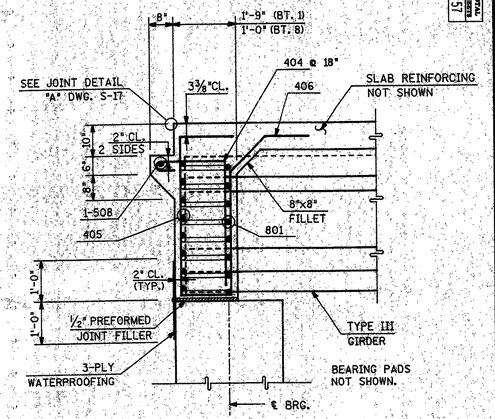

SECTION A-A

SCALE: 1/2"=1'-0"

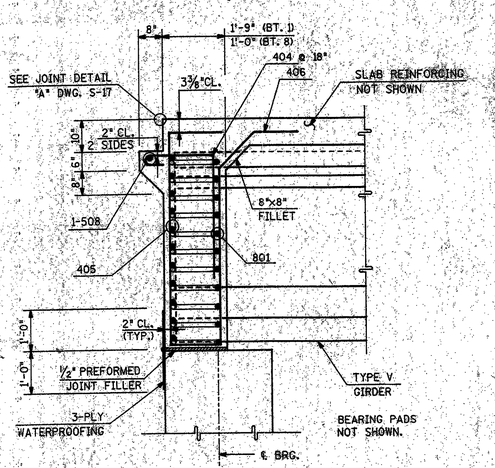

SECTION A1-A1

SCALE: 1/2"=1'-0"

NOTES:

1. CLEARANCE FOR REINFORCEMENT IS 2" UNLESS OTHERWISE NOTED.
2. PLACE 406 BARS PARALLEL TO GIRDERS.

FOR INFORMATION ONLY

REVISIONS					
DATE	BY	DESCRIPTION	DATE	BY	DESCRIPTION
1-31-90	MWB	REVISED AND REDRAWN			

DEVCON DESIGN GROUP, INC.
3290 Cumberland Club Drive
Atlanta, Georgia 30339

	NAME	DATE		NAME	DATE
DESIGNED BY	AP	9-89	DRAWN BY	JCO	9-89
CHECKED BY	SAC	9-89	CHECKED BY	AP	9-89

SUPERVISED BY S. A. CURTIS

GEORGIA DEPARTMENT OF TRANSPORTATION
DOT LIAISON - RTA REVIEWED RJS/BDM
PROJECT NO. MLF-400(27) FULTON

GA. 400 EXTENSION
ENDWALL ELEVATIONS AND SECTIONS
BRIDGE NO. 14 - GA. 400 OVER MOUNTAIN WAY

DRAWING NUMBER S-12 OF S-58

SG2.6667 EG2738A4 S12