SHEET NO.	SIGNAL INSTALLATION NUMBER	DESCRIPTION	LOCATION	DISTANCE TO NEXT SIGNAL/MIDBLOCK CROSSING	DISTANCE TO PREVIOUS SIGNAL/MIDBLOCK CROSSING
27-02/27-03	1	SIGNAL	BUFORD HWY/SR 13 AT LENOX RD	2436'	-
27-05	2	MIDBLOCK CROSSING	BUFORD HWY/SR 13 AT STA. 30+36	1784'	2436'
27-07	3	MIDBLOCK CROSSING	BUFORD HWY/SR 13 AT STA. 48+20	844'	1784'
27-09/27-10	4	SIGNAL	BUFORD HWY/SR 13 AT NORTH DRUID HILLS RD	1561'	844'
27-12/27-13	5	SIGNAL	BUFORD HWY/SR 13 AT CURTIS DR/CORPORATE BLVD	453'	1561'
27-15	6	MIDBLOCK CROSSING	BUFORD HWY/SR 13 AT STA. 76+78	1192'	453'
27-17	7	MIDBLOCK CROSSING	BUFORD HWY/SR 13 AT STA. 88+70	1204'	1192'
27-19/27-20	8	SIGNAL	BUFORD HWY/SR 13 AT NORTH CLIFF VALLEY WAY	474'	1204'
27-22	9	MIDBLOCK CROSSING	BUFORD HWY/SR 13 AT STA. 105+48	630'	474'
27-24/27-25	10	SIGNAL	BUFORD HWY/SR 13 AT BRIARWOOD RD	726'	630'
27-27	11	MIDBLOCK CROSSING	BUFORD HWY/SR 13 AT STA. 119+04	1134'	726'
27-29	12	SIGNAL	BUFORD HWY/SR 13 AT HIGHLAND NORTH APARTMENT COMPLEX	-	1134'

VOID

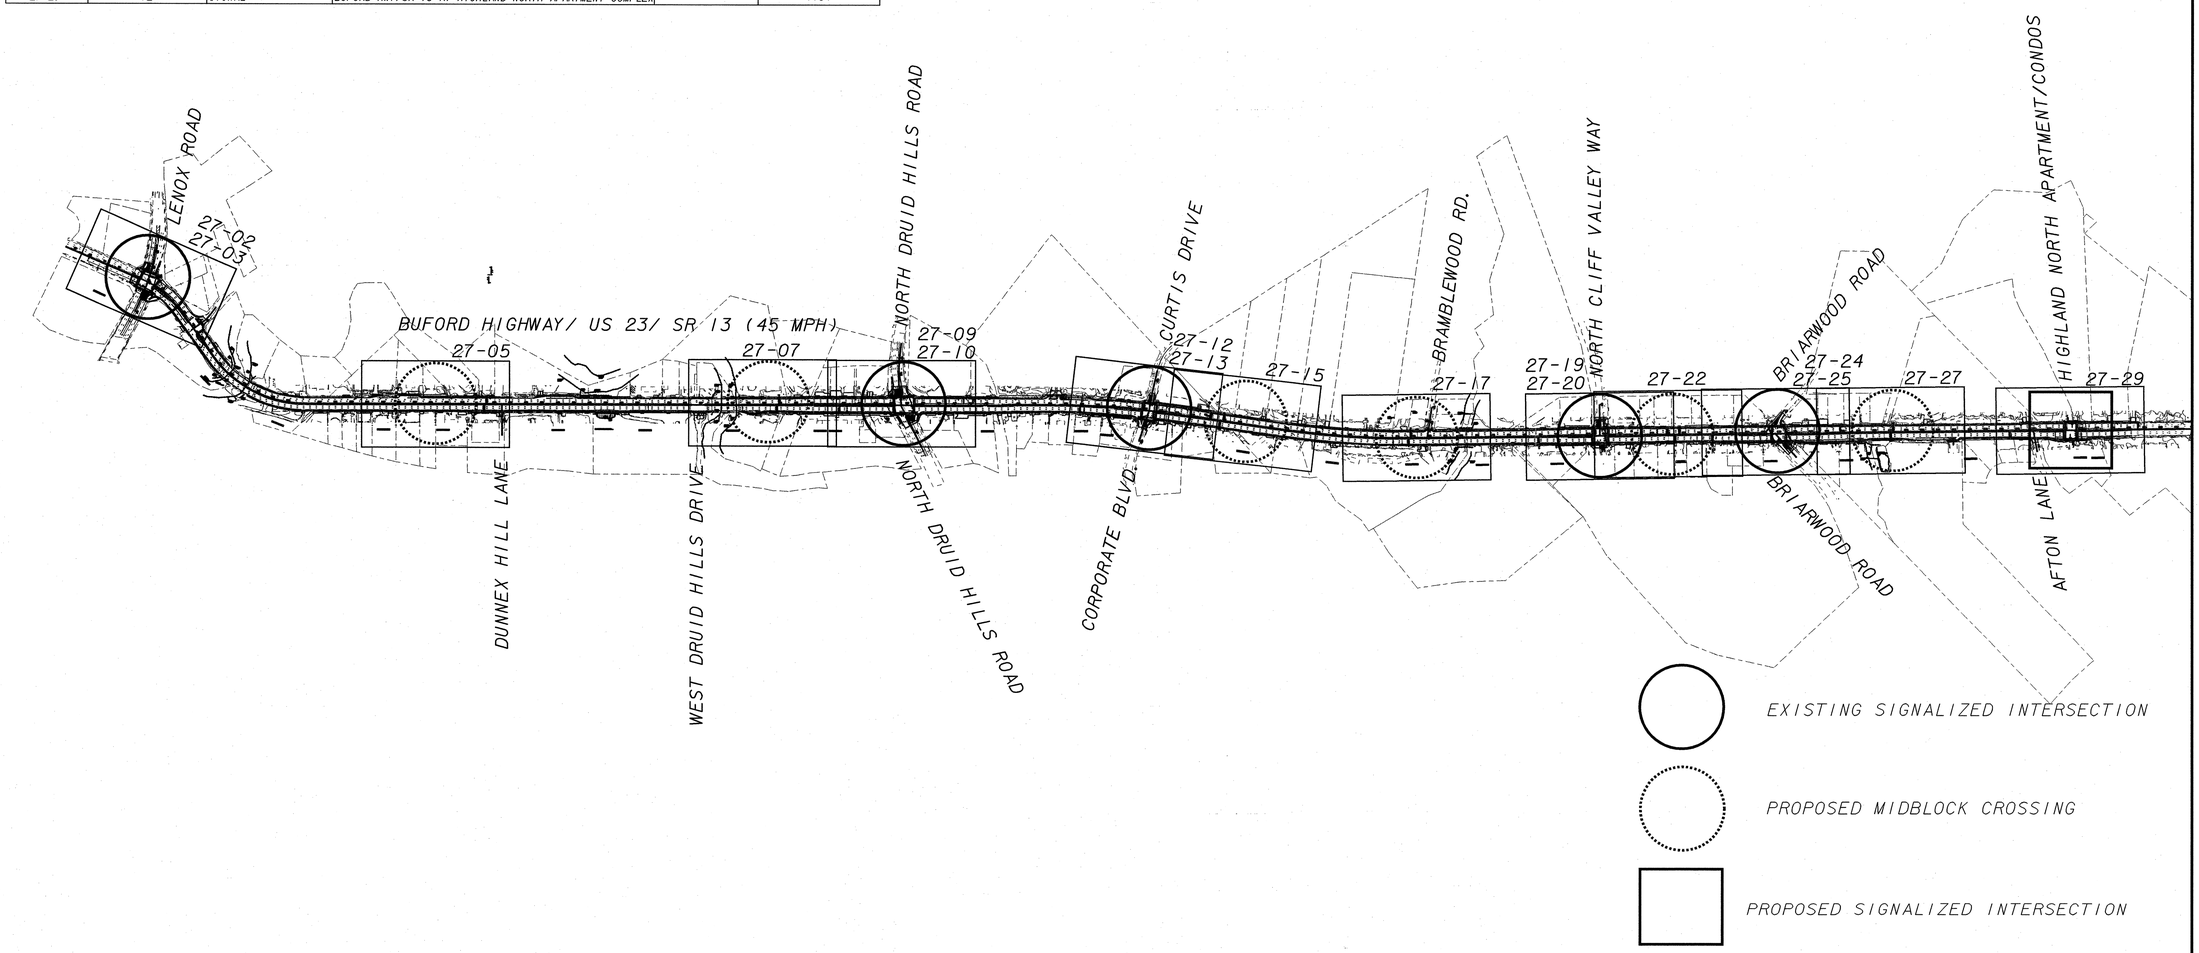

ATKINS

SCALE IN FEET
0 450 900 1800

REVISION DATES

STATE OF GEORGIA
DEPARTMENT OF TRANSPORTATION
OFFICE: PROGRAM DELIVERY

SIGNAL PLANS

SIGNAL LAYOUT

DRAWING No. 27-01