9/8/2012 1:20:13 PM USER:henry.johnson	Jversion gplotborder-V81-P0.tbl	K:\ATL_Roadway\015663132 Northridge TO *1\Cadd\751580_10.dgn	STATE	PROJECT NUMBER	SHEET NO.	TOTAL SHEETS
			GA	NH000-0056-01(061)	13	115

BASE YEAR 2014 DHV
TRAFFIC VOLUMES
AM PEAK HOUR VOLUMES = 000
PM PEAK HOUR VOLUMES = (000)

PEAK HOUR TRUCKS:
3% TOTAL; 2% S.U.; 1% C.U.

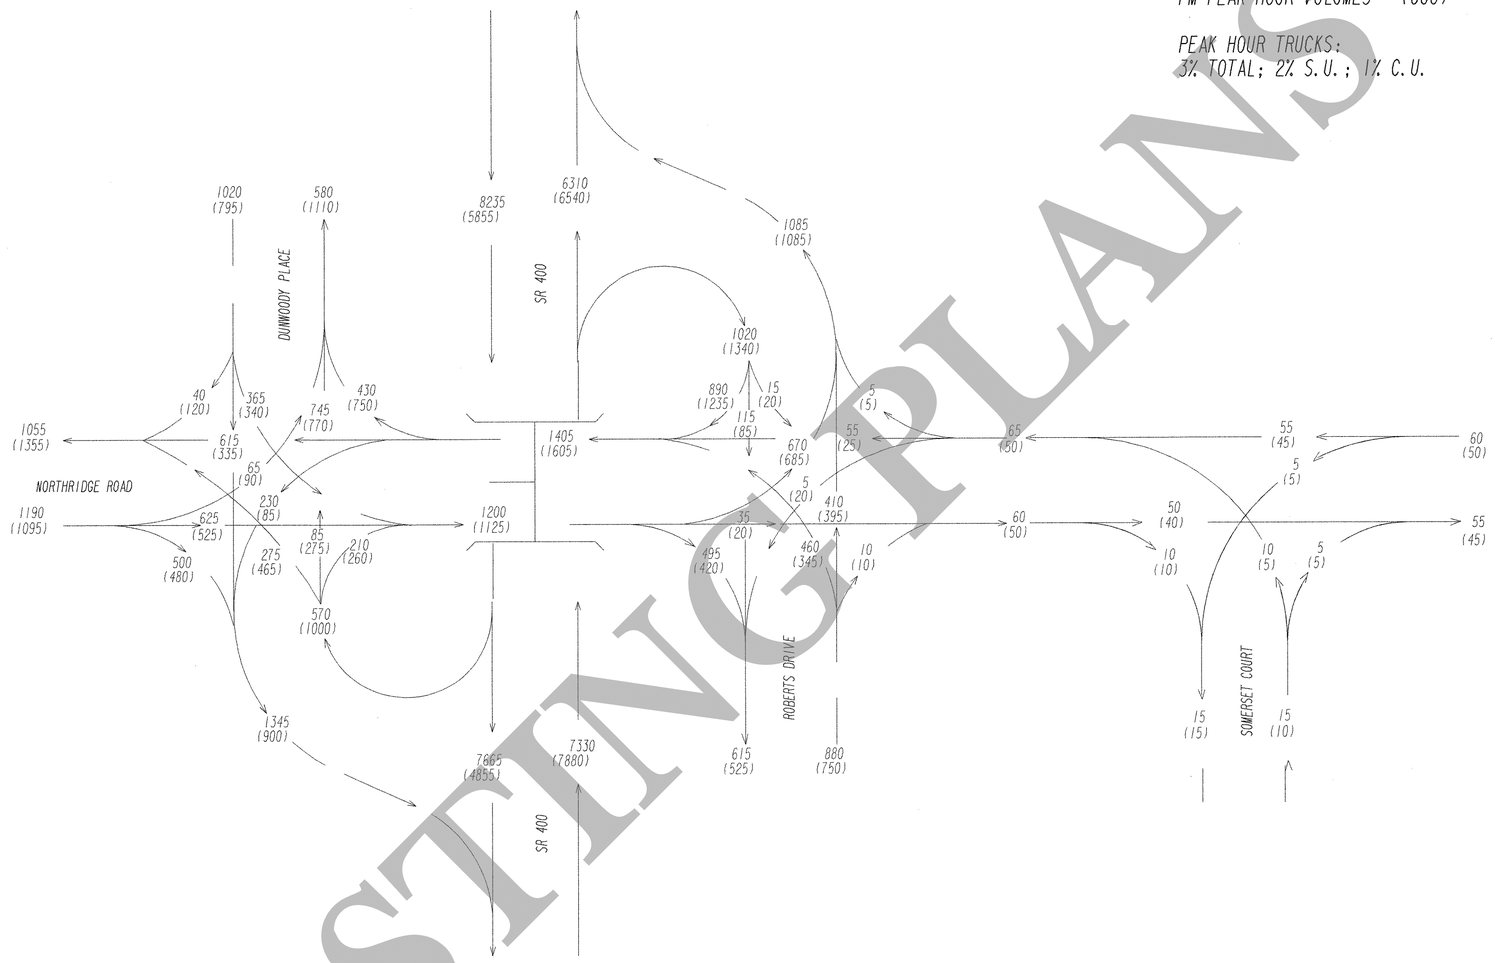

NOTE: BUILD VOLUMES AND NO BUILD VOLUMES ARE EQUAL.

FULTON COUNTY
SR 400 @ NORTHRIDGE ROAD
NH000-0056-01(061)
PI 751580
9/11

Kimley-Horn and Associates, Inc.

GEORGIA DEPARTMENT OF TRANSPORTATION

REVISION DATES		

STATE OF GEORGIA
DEPARTMENT OF TRANSPORTATION
OFFICE: INNOVATIVE PROGRAM DELIVERY

TRAFFIC DIAGRAM

DRAWING No. 10-002

3/1/2007 GPLN

COSTING PLANS