STATE	PROJECT NUMBER	SHEET NO.	TOTAL SHEETS
GA	NH000-0056-01(061)	17	115

DESIGN YEAR 2034 AADT
TRAFFIC VOLUMES

NO BUILD = BUILD

24 HR TRUCKS: 6%
S.U.: 4%
C.U.: 2%

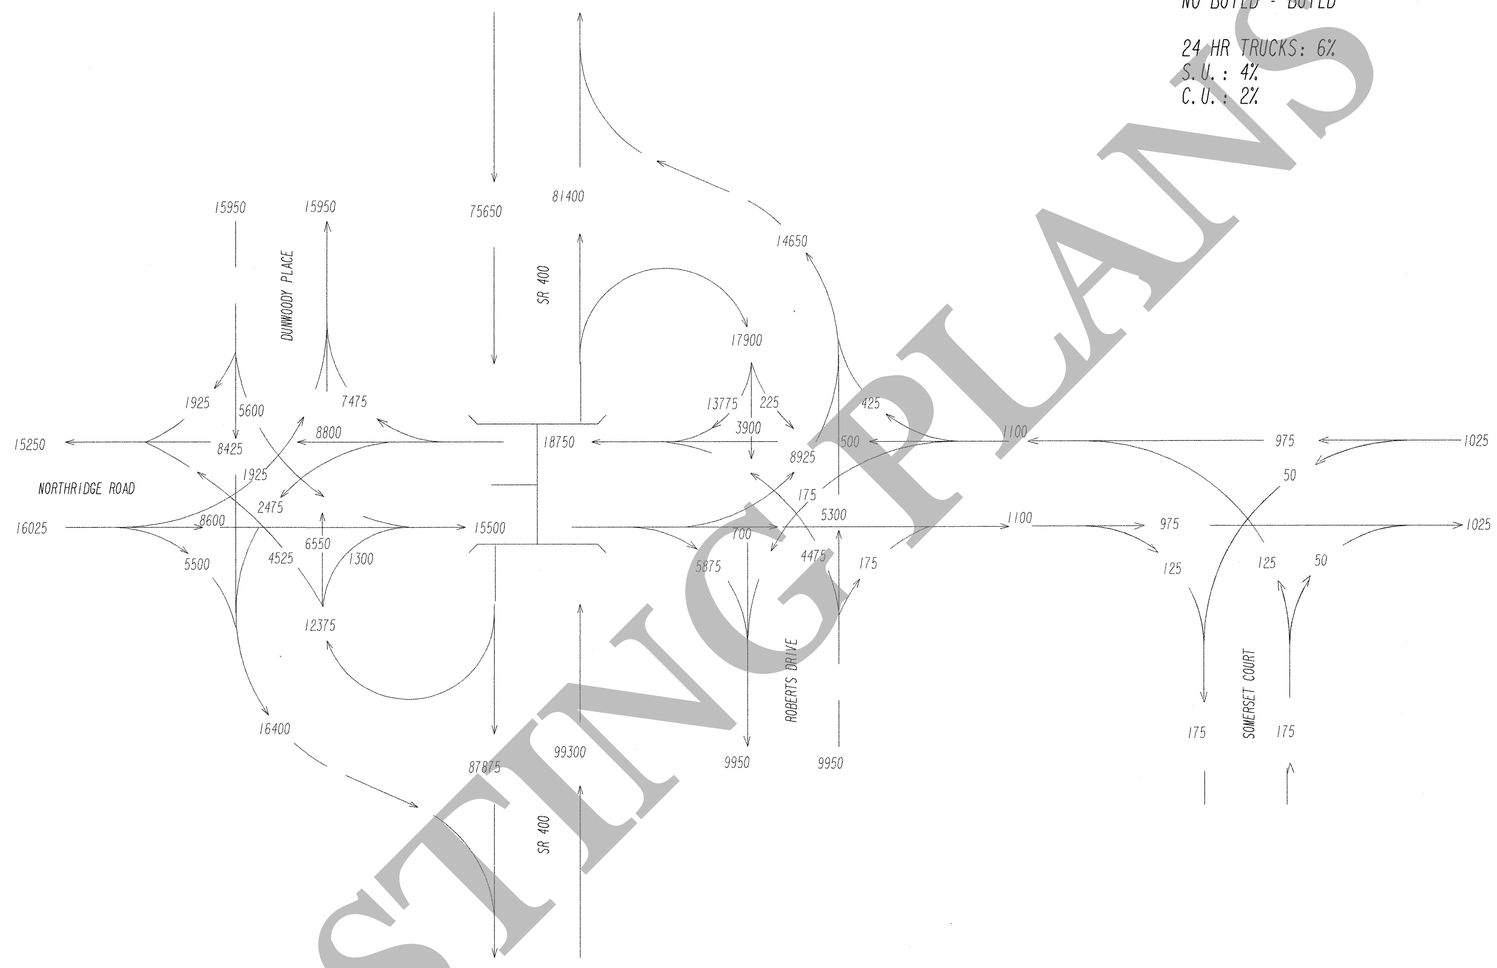

NOTE: BUILD VOLUMES AND NO BUILD VOLUMES ARE EQUAL.

FULTON COUNTY
SR 400 @ NORTHRIDGE ROAD
NH000-0056-01(061)
PI 751580
9/11

Kimley-Horn and Associates, Inc.

GEORGIA DEPARTMENT OF TRANSPORTATION

REVISION DATES

STATE OF GEORGIA
DEPARTMENT OF TRANSPORTATION
OFFICE: INNOVATIVE PROGRAM DELIVERY

TRAFFIC DIAGRAM

DRAWING No. 10-006

3/1/2007 GPLN

COSTING PLANS