9/11/2012 9:09:55 AM USER:henry.johnson	Jversion gplotborder-V81-PO.tbl	K:\ATL_Roadway\015663132 Northridge TO *7\Cadd\751580_13-002.dgn	STATE GA	PROJECT NUMBER NH000-0056-011(061)	SHEET NO. 20	TOTAL SHEETS 115

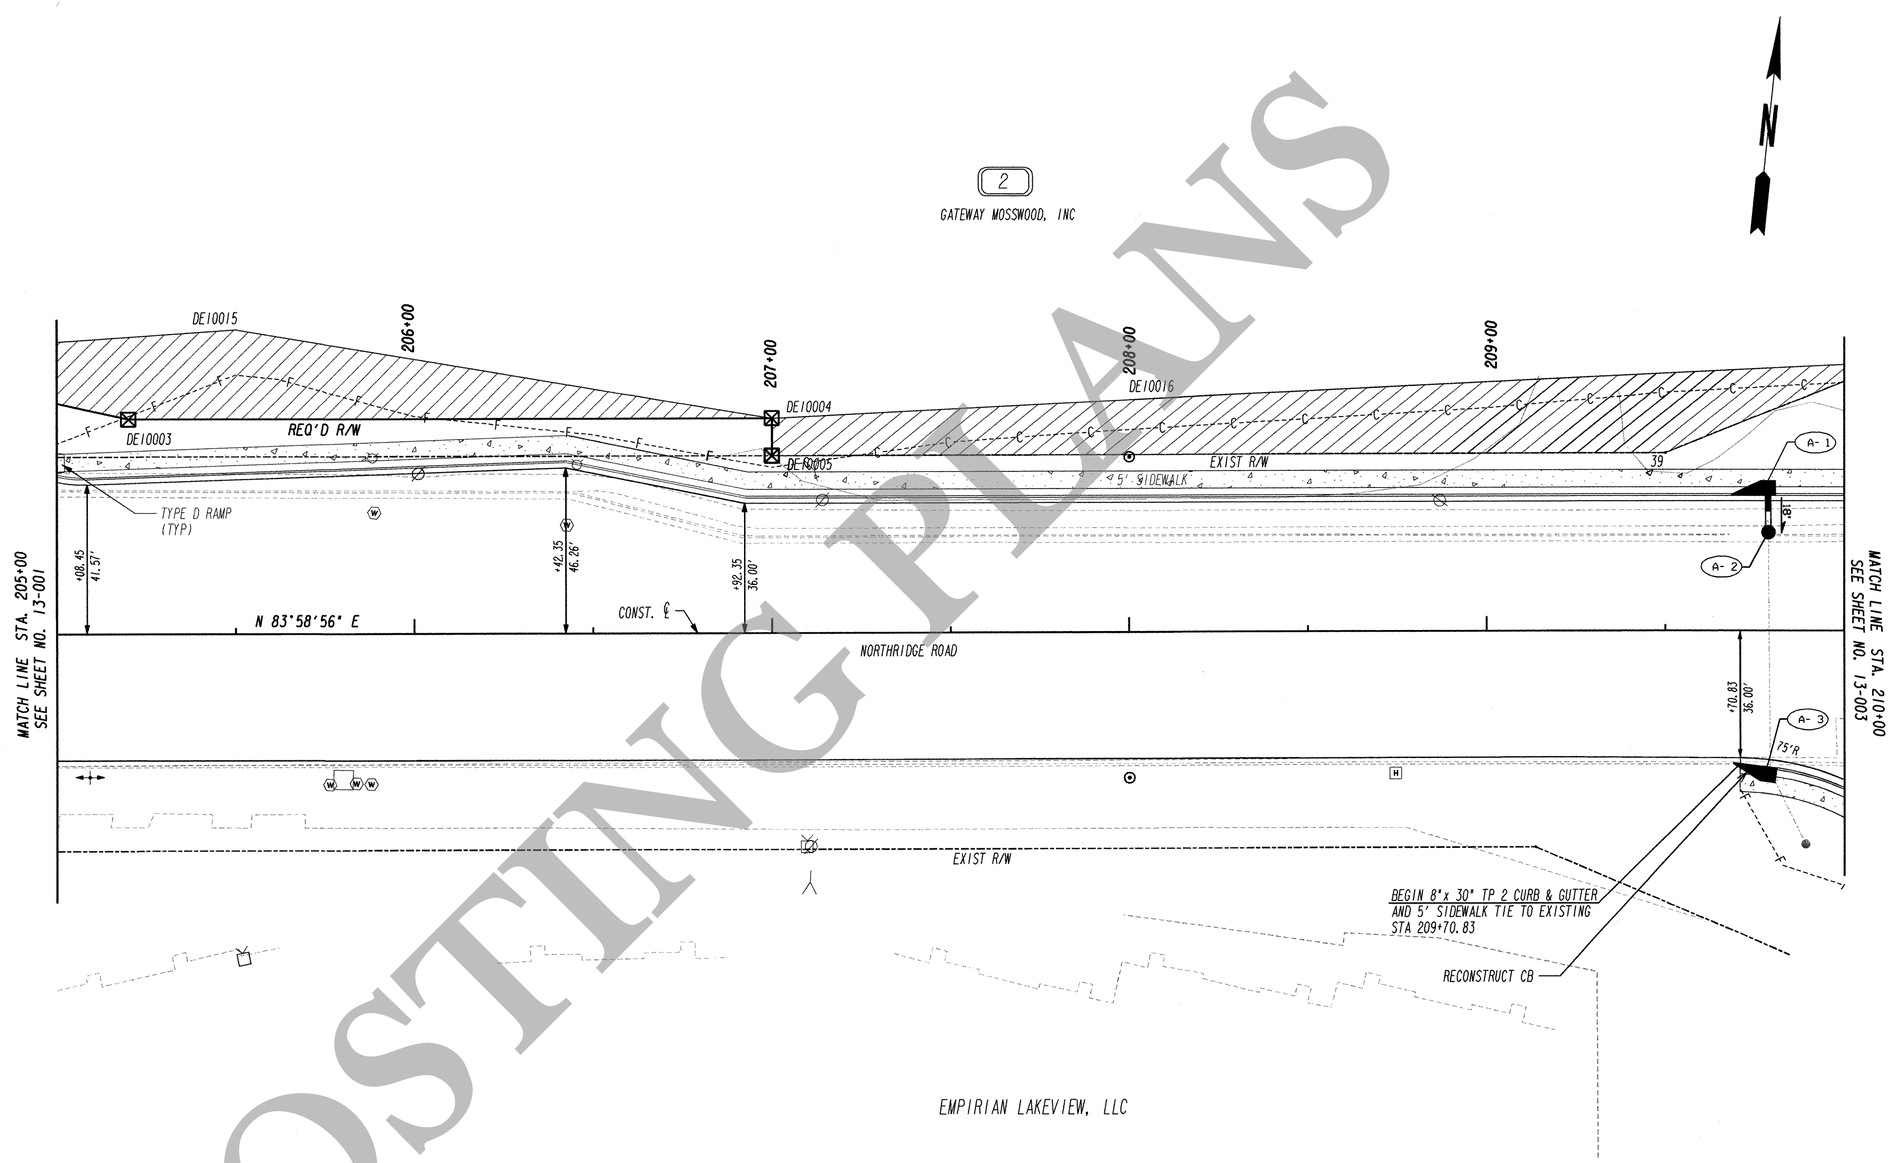

COSTING PLANS

PROPERTY AND EXISTING R/W LINE
REQUIRED R/W LINE
CONSTRUCTION LIMITS
EASEMENT FOR CONSTR & MAINTENANCE OF SLOPES
EASEMENT FOR CONSTR OF SLOPES
EASEMENT FOR CONSTR OF DRIVES

BEGIN LIMIT OF ACCESS.....BLA
END LIMIT OF ACCESS.....ELA
LIMIT OF ACCESS
REQ'D R/W & LIMIT OF ACCESS

Kimley-Horn and Associates, Inc.

GEORGIA DEPARTMENT OF TRANSPORTATION

SCALE IN FEET
0 20 40 80

REVISION DATES

STATE OF GEORGIA
DEPARTMENT OF TRANSPORTATION
OFFICE: INNOVATIVE PROGRAM DELIVERY

MAINLINE PLAN

DRAWING No. 13-002

3/1/2007 GPLN