| STATE | PROJECT NUMBER | SHEET NO. | TOTAL SHEETS |
|---|---|---|---|
| GA | NH000-0056-01(061) | 24 | 115 |

**Curve* DE11**
PI Sta* 601+40.72
N* 1448185.57
E* 2243234.01
DELTA* 81°15'41.0" (RT)
D* 34°56'11.22"
T* 140.72
L* 232.60
R* 164.00
E* 52.10

**Curve* DE12**
PI Sta* 604+45.87
N* 1448271.32
E* 2242890.57
DELTA* 110°28'53.6" (RT)
D* 38°42'48.11"
T* 213.27
L* 285.38
R* 148.00
E* 111.59

**Curve* DE13**
PI Sta* 702+81.11
N* 1448380.41
E* 2242894.69
DELTA* 43°59'51.3" (LT)
D* 13°28'52.90"
T* 171.70
L* 326.36
R* 425.00
E* 33.37

N 1474044.4141
E 2282439.0361
Z-0.0000

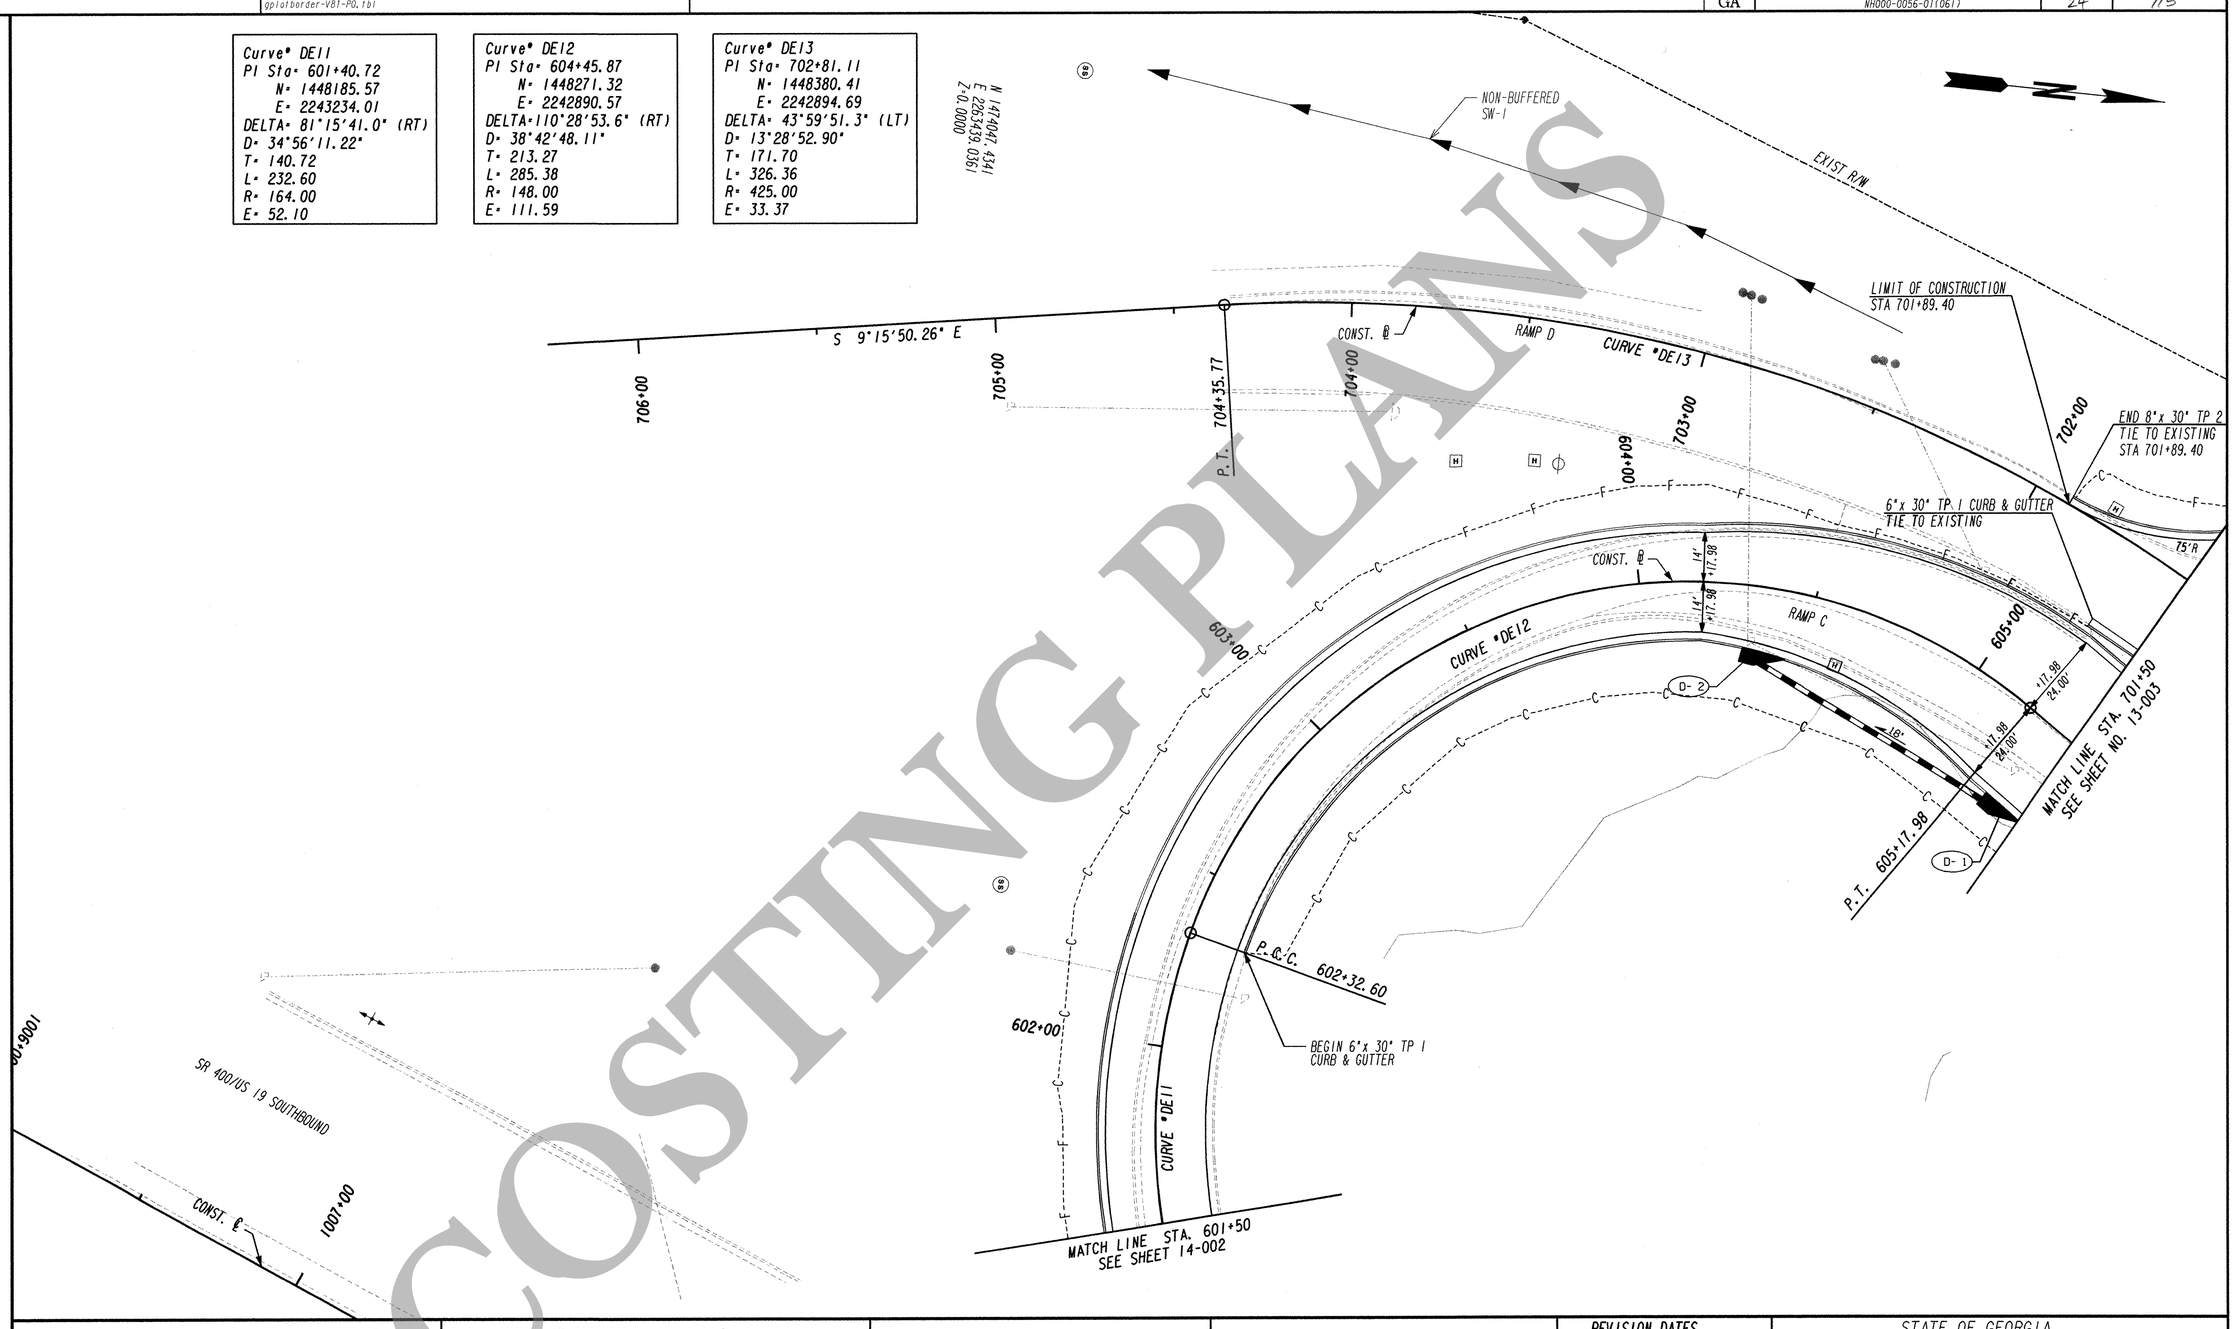


COSTING PLANS

PROPERTY AND EXISTING R/W LINE
REQUIRED R/W LINE
CONSTRUCTION LIMITS
EASEMENT FOR CONSTR & MAINTENANCE OF SLOPES
EASEMENT FOR CONSTR OF SLOPES
EASEMENT FOR CONSTR OF DRIVES

BEGIN LIMIT OF ACCESS.....BLA
END LIMIT OF ACCESS.....ELA
LIMIT OF ACCESS
REQ'D R/W & LIMIT OF ACCESS

Kimley-Horn and Associates, Inc.

**GEORGIA DEPARTMENT OF TRANSPORTATION**

SCALE IN FEET
0 20 40 80

REVISION DATES

STATE OF GEORGIA
DEPARTMENT OF TRANSPORTATION
OFFICE: INNOVATIVE PROGRAM DELIVERY

# MAINLINE PLAN

DRAWING No. 14-001

3/1/2007 GPLN