9/8/2012 1:21:22 PM	GPLOT-V8	K:\ATL_Roadway\015663132 Northridge TO *7\Cadd\751580_16-001.dgn	STATE	PROJECT NUMBER	SHEET NO.	TOTAL SHEETS
USER:henry.johnson	gplotborder-V81-P0.tbl		GA	NH000-0056-01(061)	32	115

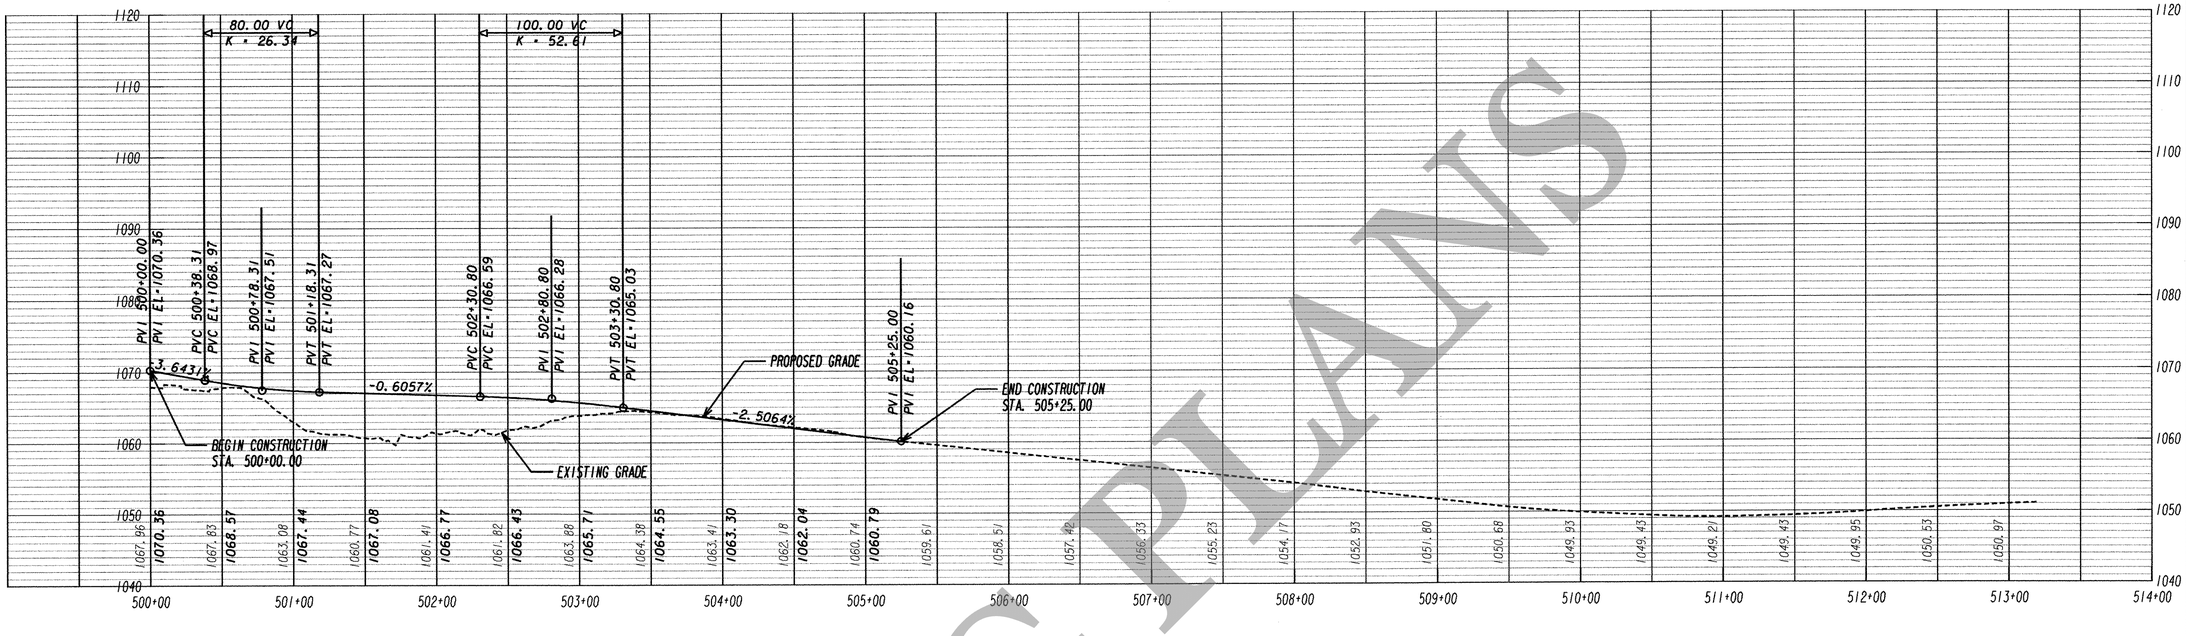

COSTING PLANS

5/20/2011 GR2EDG

Kimley-Horn and Associates, Inc.

GEORGIA DEPARTMENT OF TRANSPORTATION

REVISION DATES		

STATE OF GEORGIA
DEPARTMENT OF TRANSPORTATION

OFFICE: INNOVATIVE PROGRAM DELIVERY

CROSSROAD PROFILE

RAMP A

DRAWING No. 16-001