9/8/2012 1:21:28 PM	GPLOT-V8	K:\ATL_Roadway\015663132 Northridge TO *7\Cadd\751580_16-005.dgn	STATE	PROJECT NUMBER	SHEET NO.	TOTAL SHEETS
USER:henry.johnson	gpiotborder-V81-P0.tbl		GA	NH000-0056-01(061)	36	115

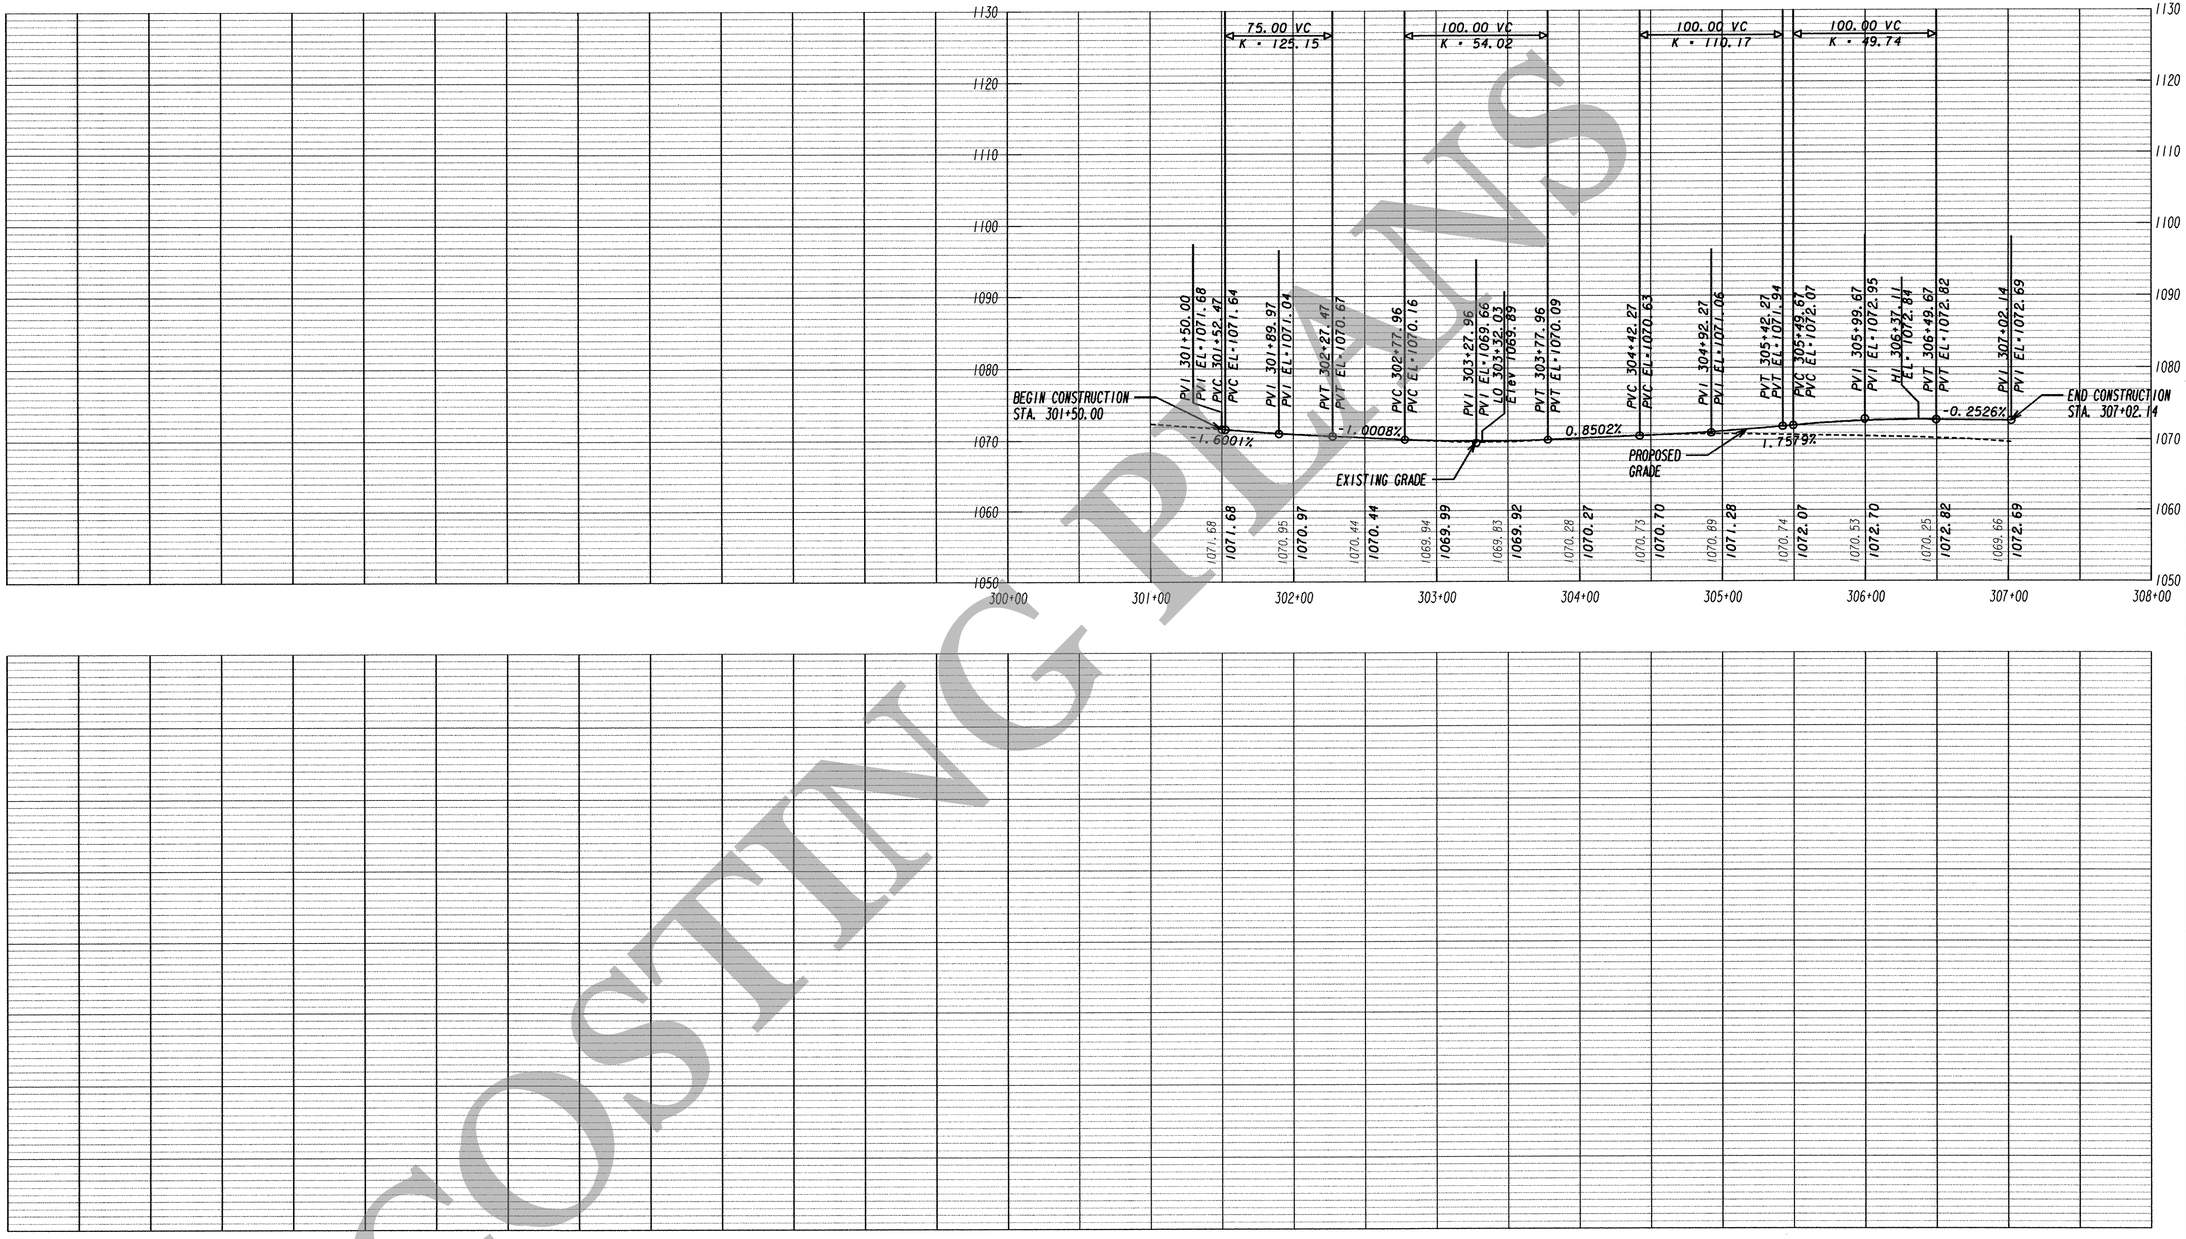

COSTING PLANS

		Kimley-Horn and Associates, Inc. GEORGIA DEPARTMENT OF TRANSPORTATION	REVISION DATES	STATE OF GEORGIA DEPARTMENT OF TRANSPORTATION OFFICE: INNOVATIVE PROGRAM DELIVERY CROSSROAD PROFILE ROBERTS DRIVE DRAWING No. 16-005

5/20/2011 GRZEDG