9/11/2012 9:10:25 AM
USER:henry.johnson

GPLOT-V8
gplotborder-V81-P0.tbl

K:\ATL_Roadway\0156631.32 Northridge TO #7\Cadd\751580_23-001.dgn

STATE	PROJECT NUMBER	SHEET NO.	TOTAL SHEETS
GA	NH000-0056-01(061)	45	115

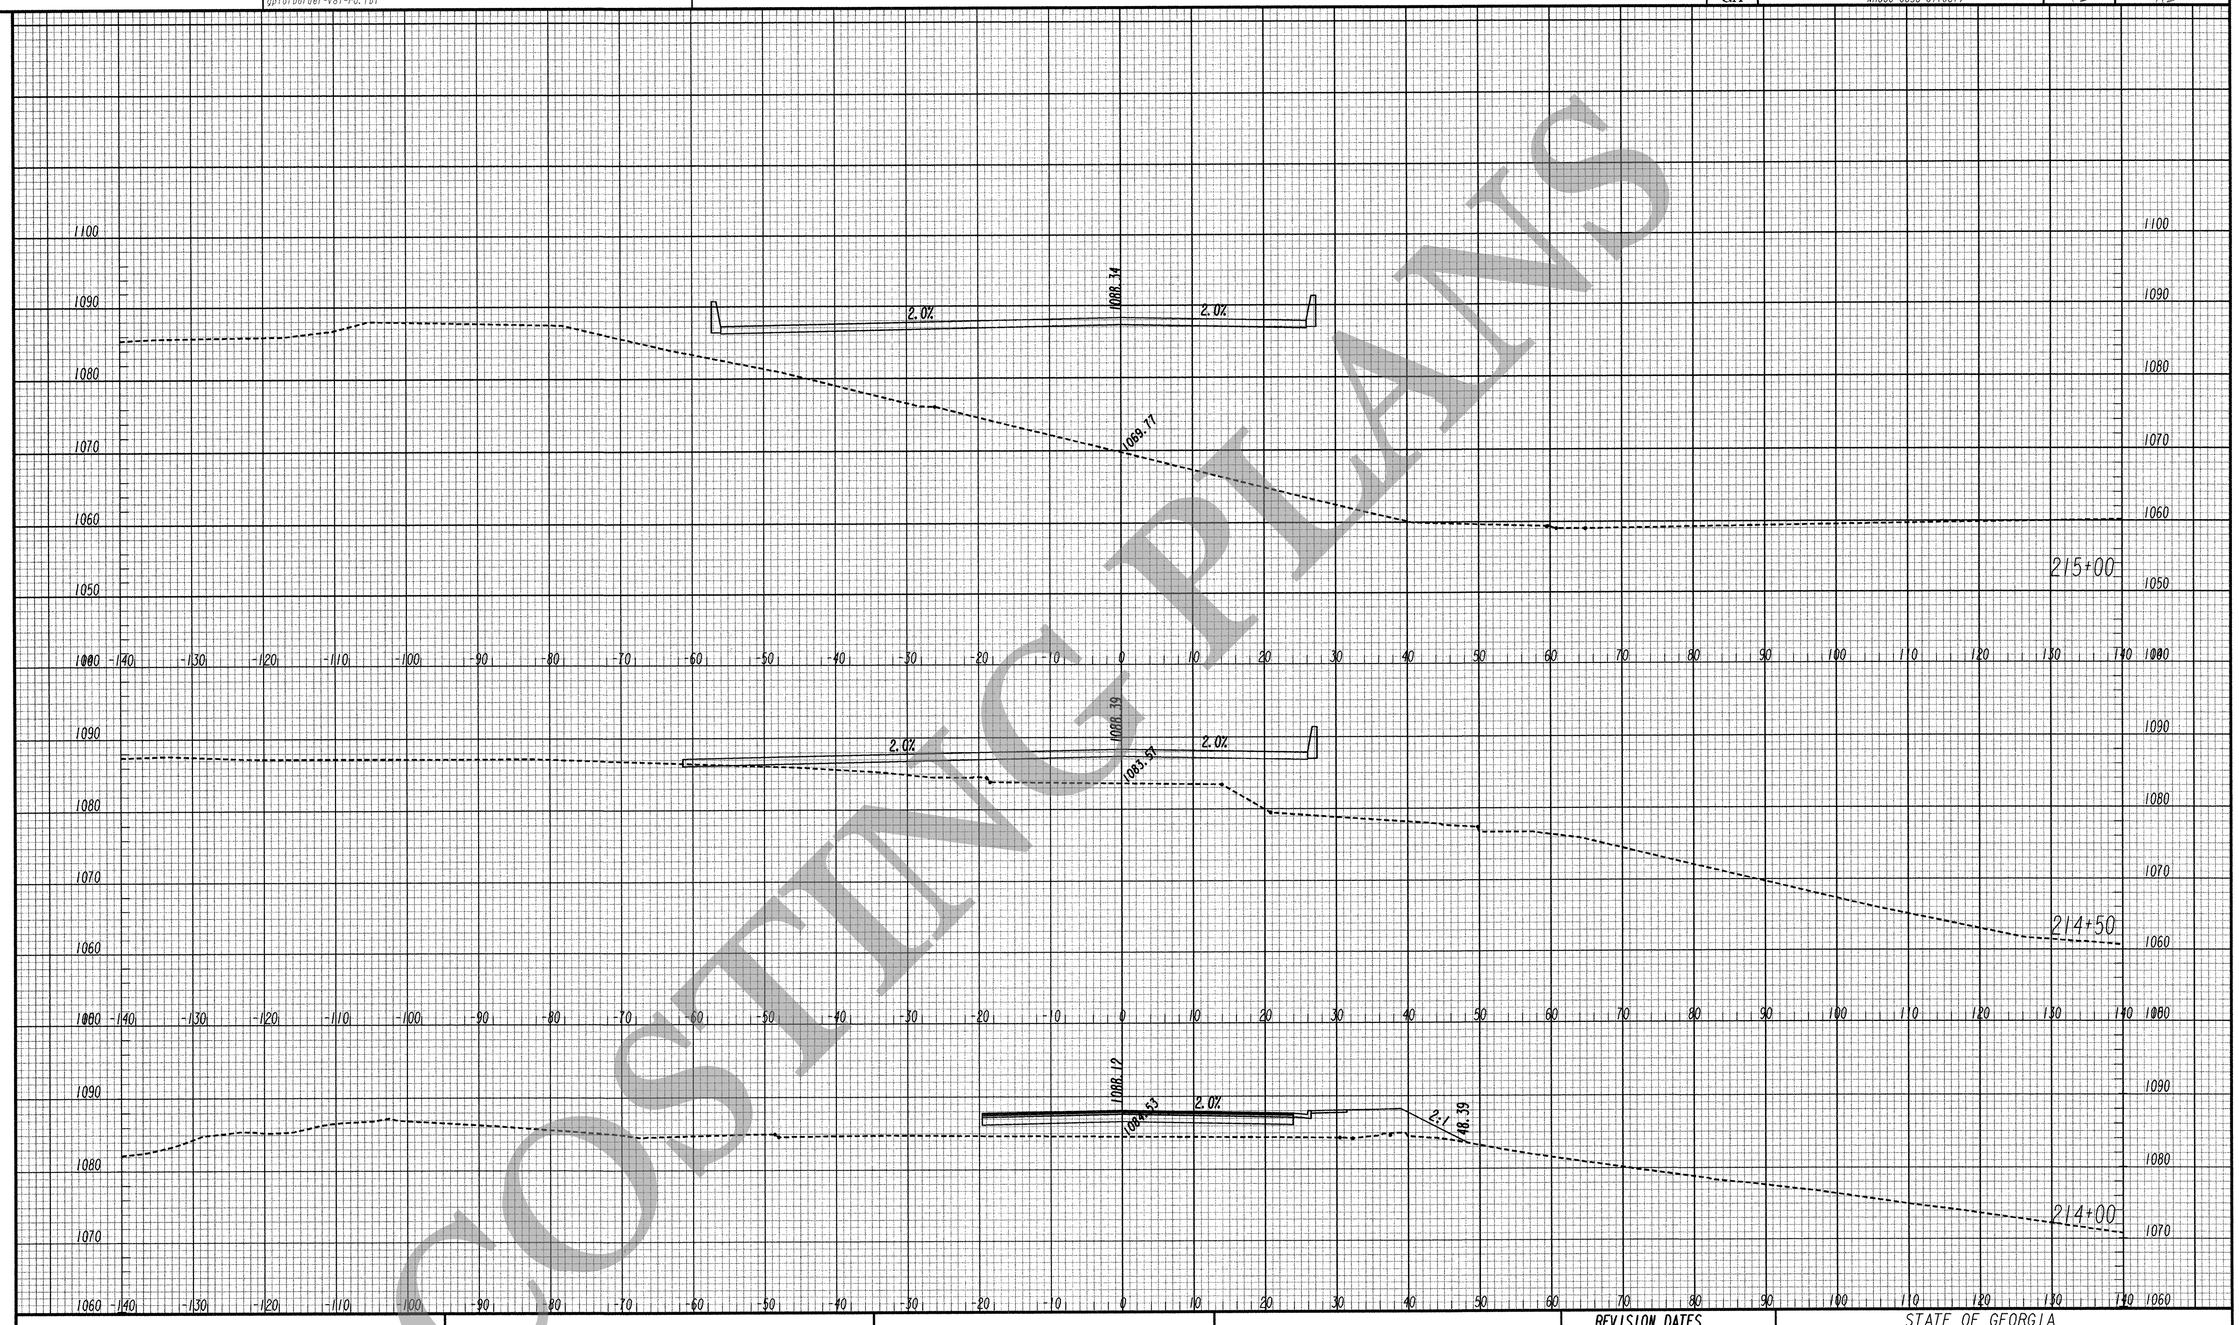

COSTING PLANS

Kimley-Horn and Associates, Inc.

GEORGIA DEPARTMENT OF TRANSPORTATION

SCALE: 1"=10' HORIZ.
1"=10' VERT.

REVISION DATES

STATE OF GEORGIA
DEPARTMENT OF TRANSPORTATION

OFFICE: INNOVATIVE PROGRAM DELIVERY

CROSS SECTIONS

NORTHRIDGE ROAD

DRAWING No. 23-006

5/20/2011 SUXSEW