9/11/2012 9:10:36 AM USER:henry.johnson	GPLOT-V8 gplotborder-V81-PO.tbl	K:\ATL_Roadway\0156631.32 Northridge TO *7\Cadd\75158O_23-018.dgn	STATE GA	PROJECT NUMBER NH000-0056-01(061)	SHEET NO. 60	TOTAL SHEETS 115

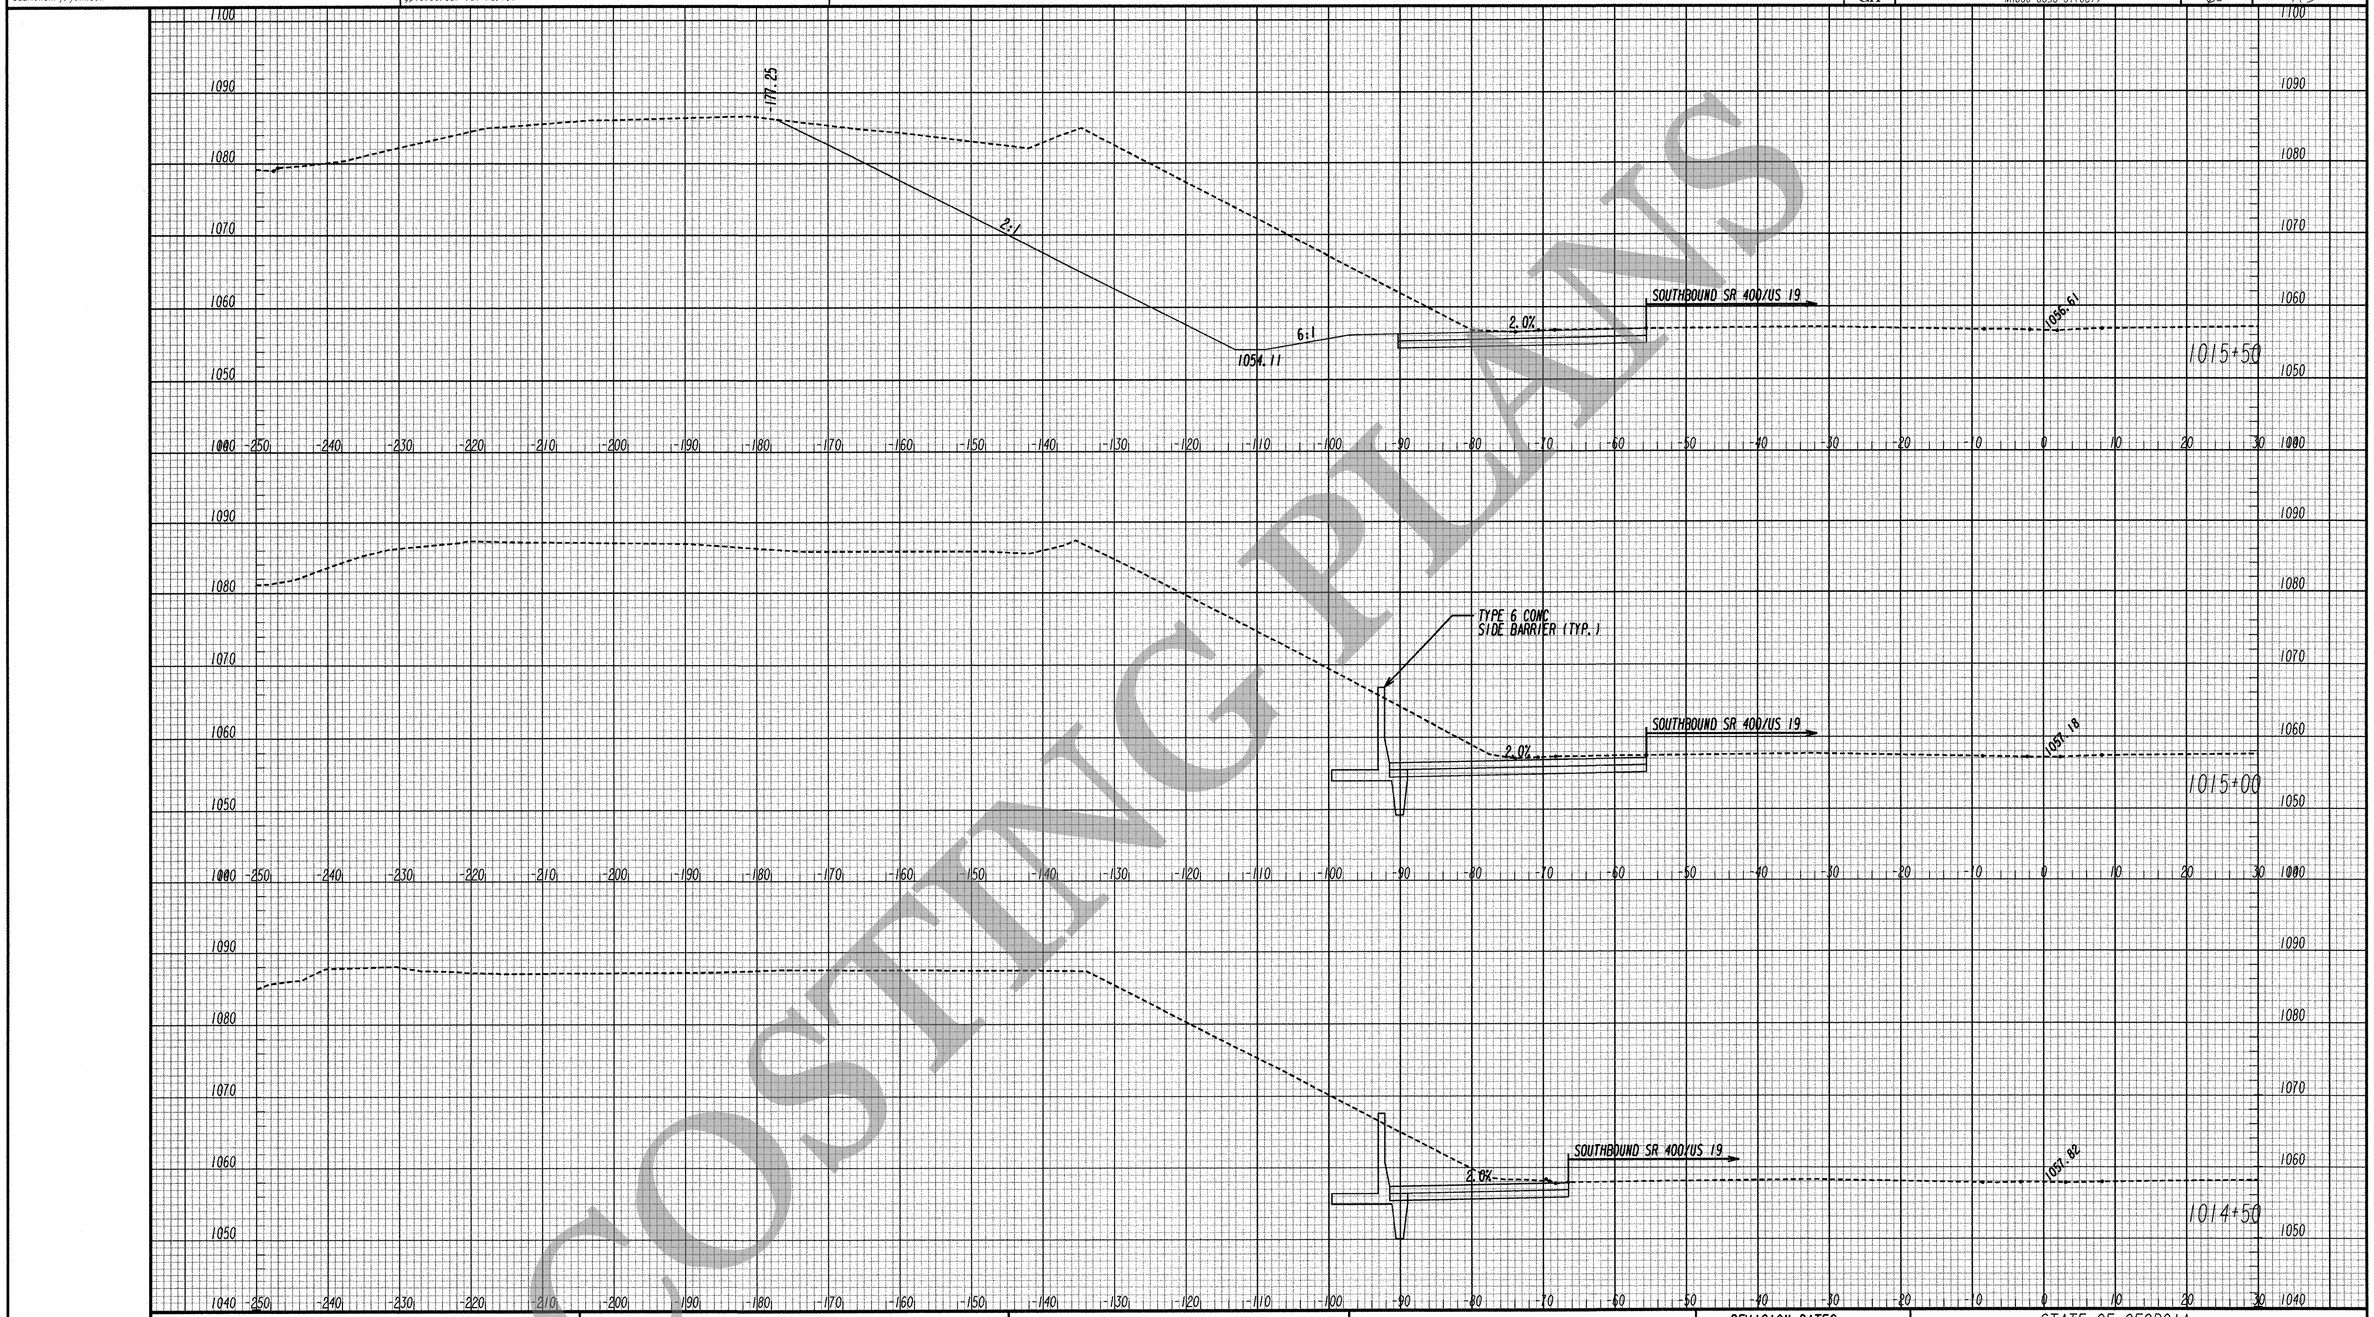

COSTING PLANS

5/20/2011 SUXSEW

Kimley-Horn and Associates, Inc.

GEORGIA DEPARTMENT OF TRANSPORTATION

SCALE: 1"=10' HORIZ.
1"=10' VERT.

REVISION DATES		

STATE OF GEORGIA
DEPARTMENT OF TRANSPORTATION

OFFICE: INNOVATIVE PROGRAM DELIVERY

CROSS SECTIONS

SR 400 SOUTHBOUND

DRAWING NO. 23-021