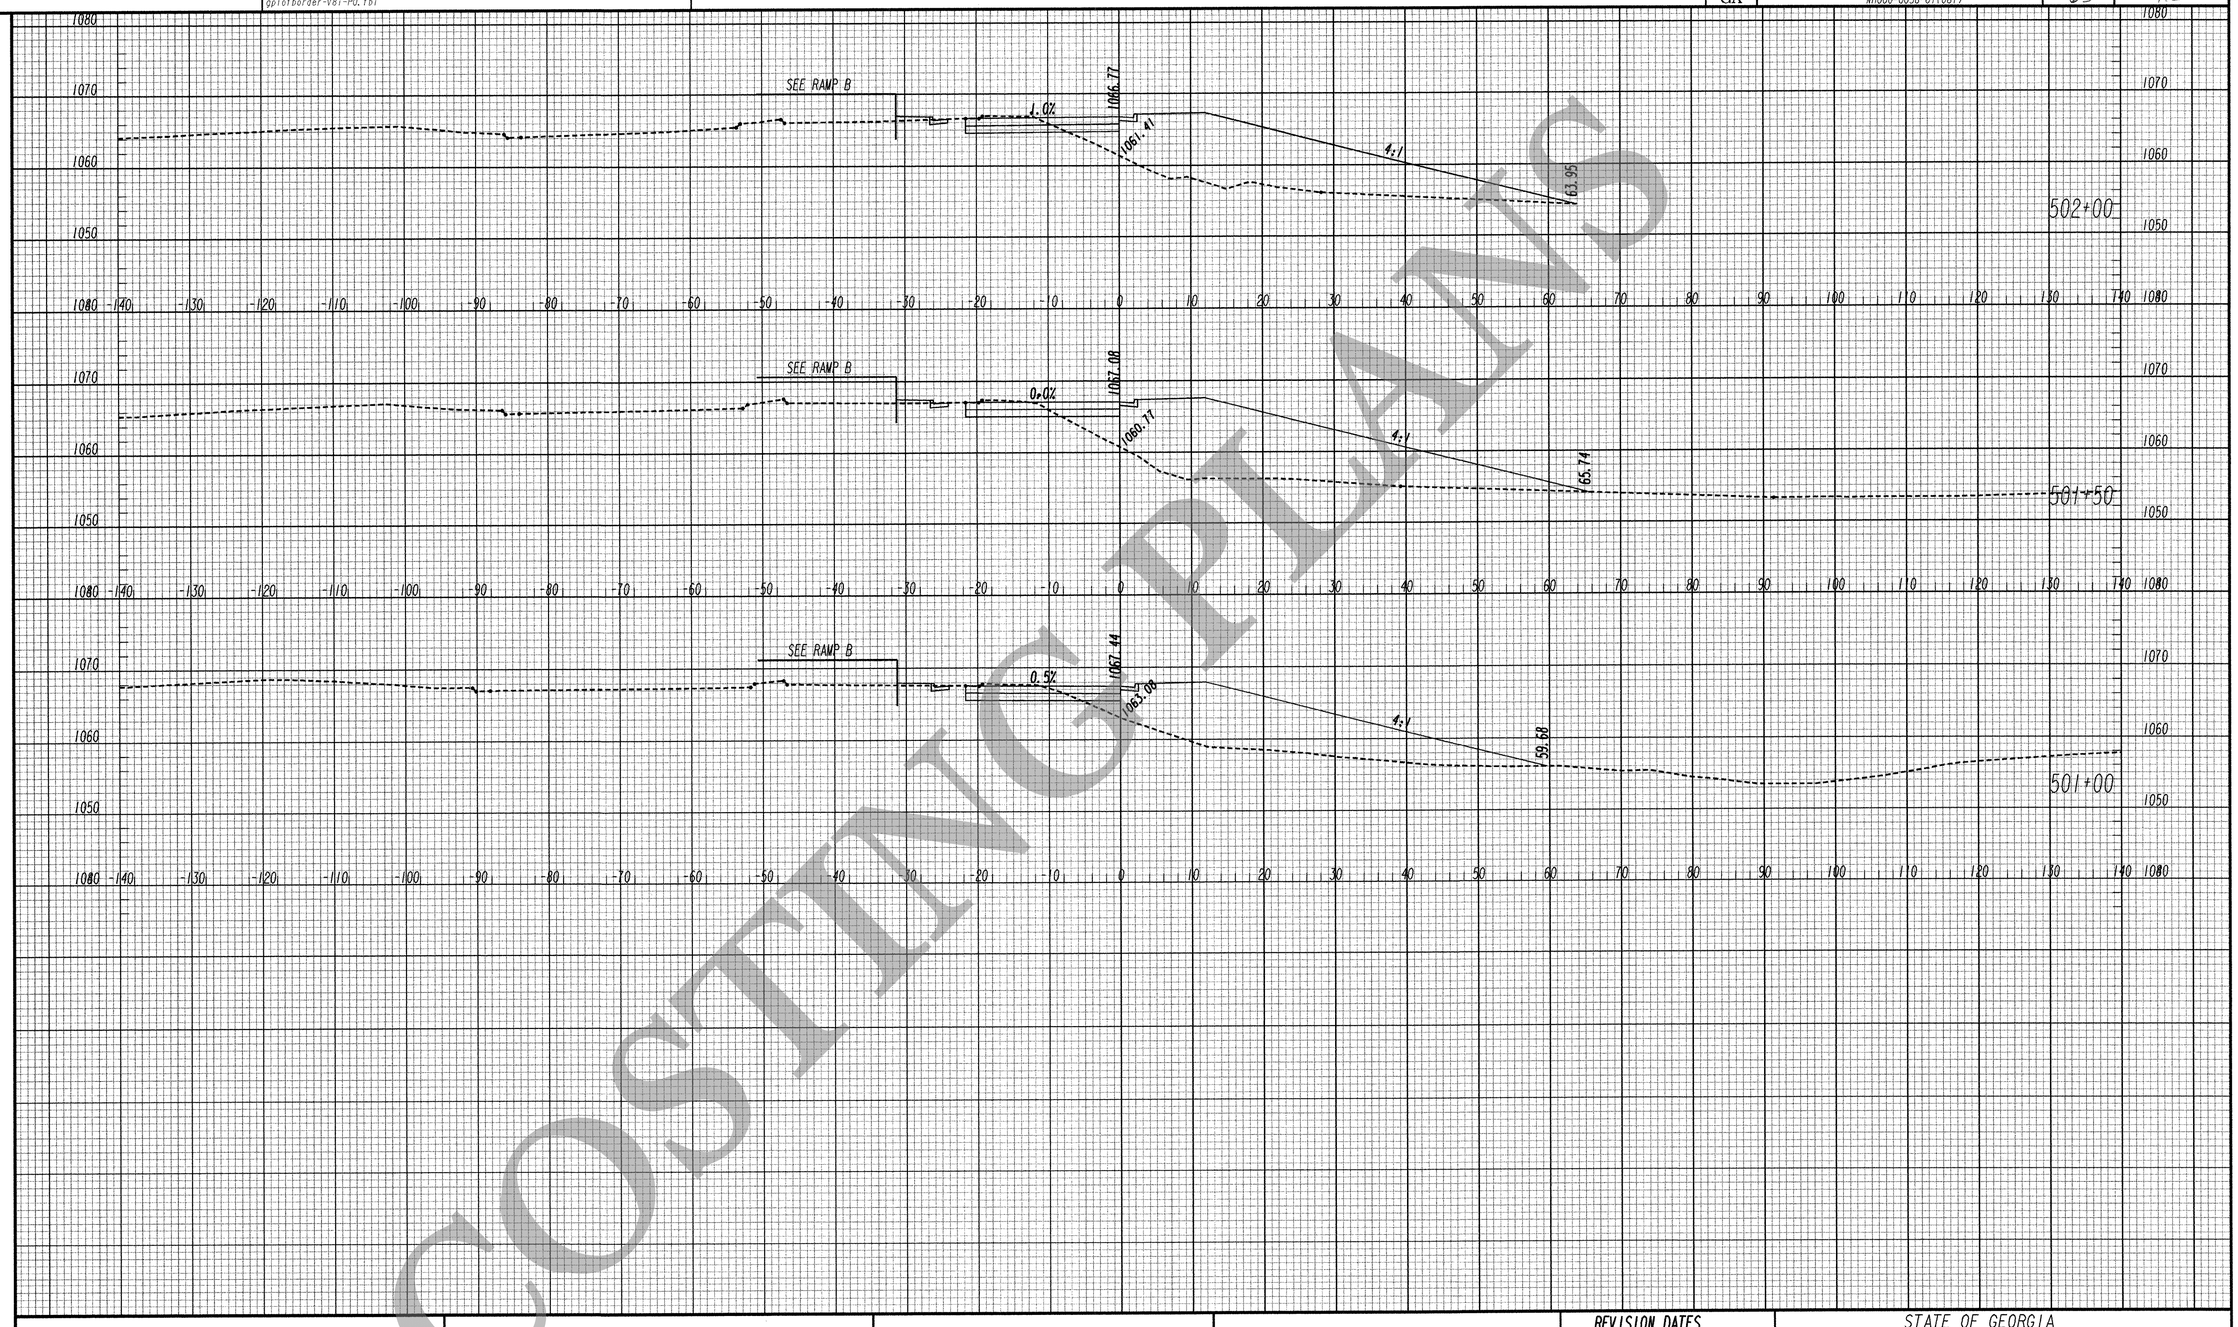

COSTING PLANS

Kimley-Horn and Associates, Inc.

GEORGIA DEPARTMENT OF TRANSPORTATION

SCALE: 1"=10' HORIZ.
1"=10' VERT.

REVISION DATES

STATE OF GEORGIA
DEPARTMENT OF TRANSPORTATION

OFFICE: INNOVATIVE PROGRAM DELIVERY

CROSS SECTIONS

RAMP A

DRAWING No. 23-024

5/20/2011 SUXSEW