9/11/2012 9:10:50 AM USER:henry.johnson	DPLOT-V8 dplotborder-V8I-PO.tbl	K:\ATL_Roadway\015663132 Northridge TO *7\Cadd\751580_23-027.dgn	STATE GA	PROJECT NUMBER NH000-0056-01(061)	SHEET NO. 67	TOTAL SHEETS 115

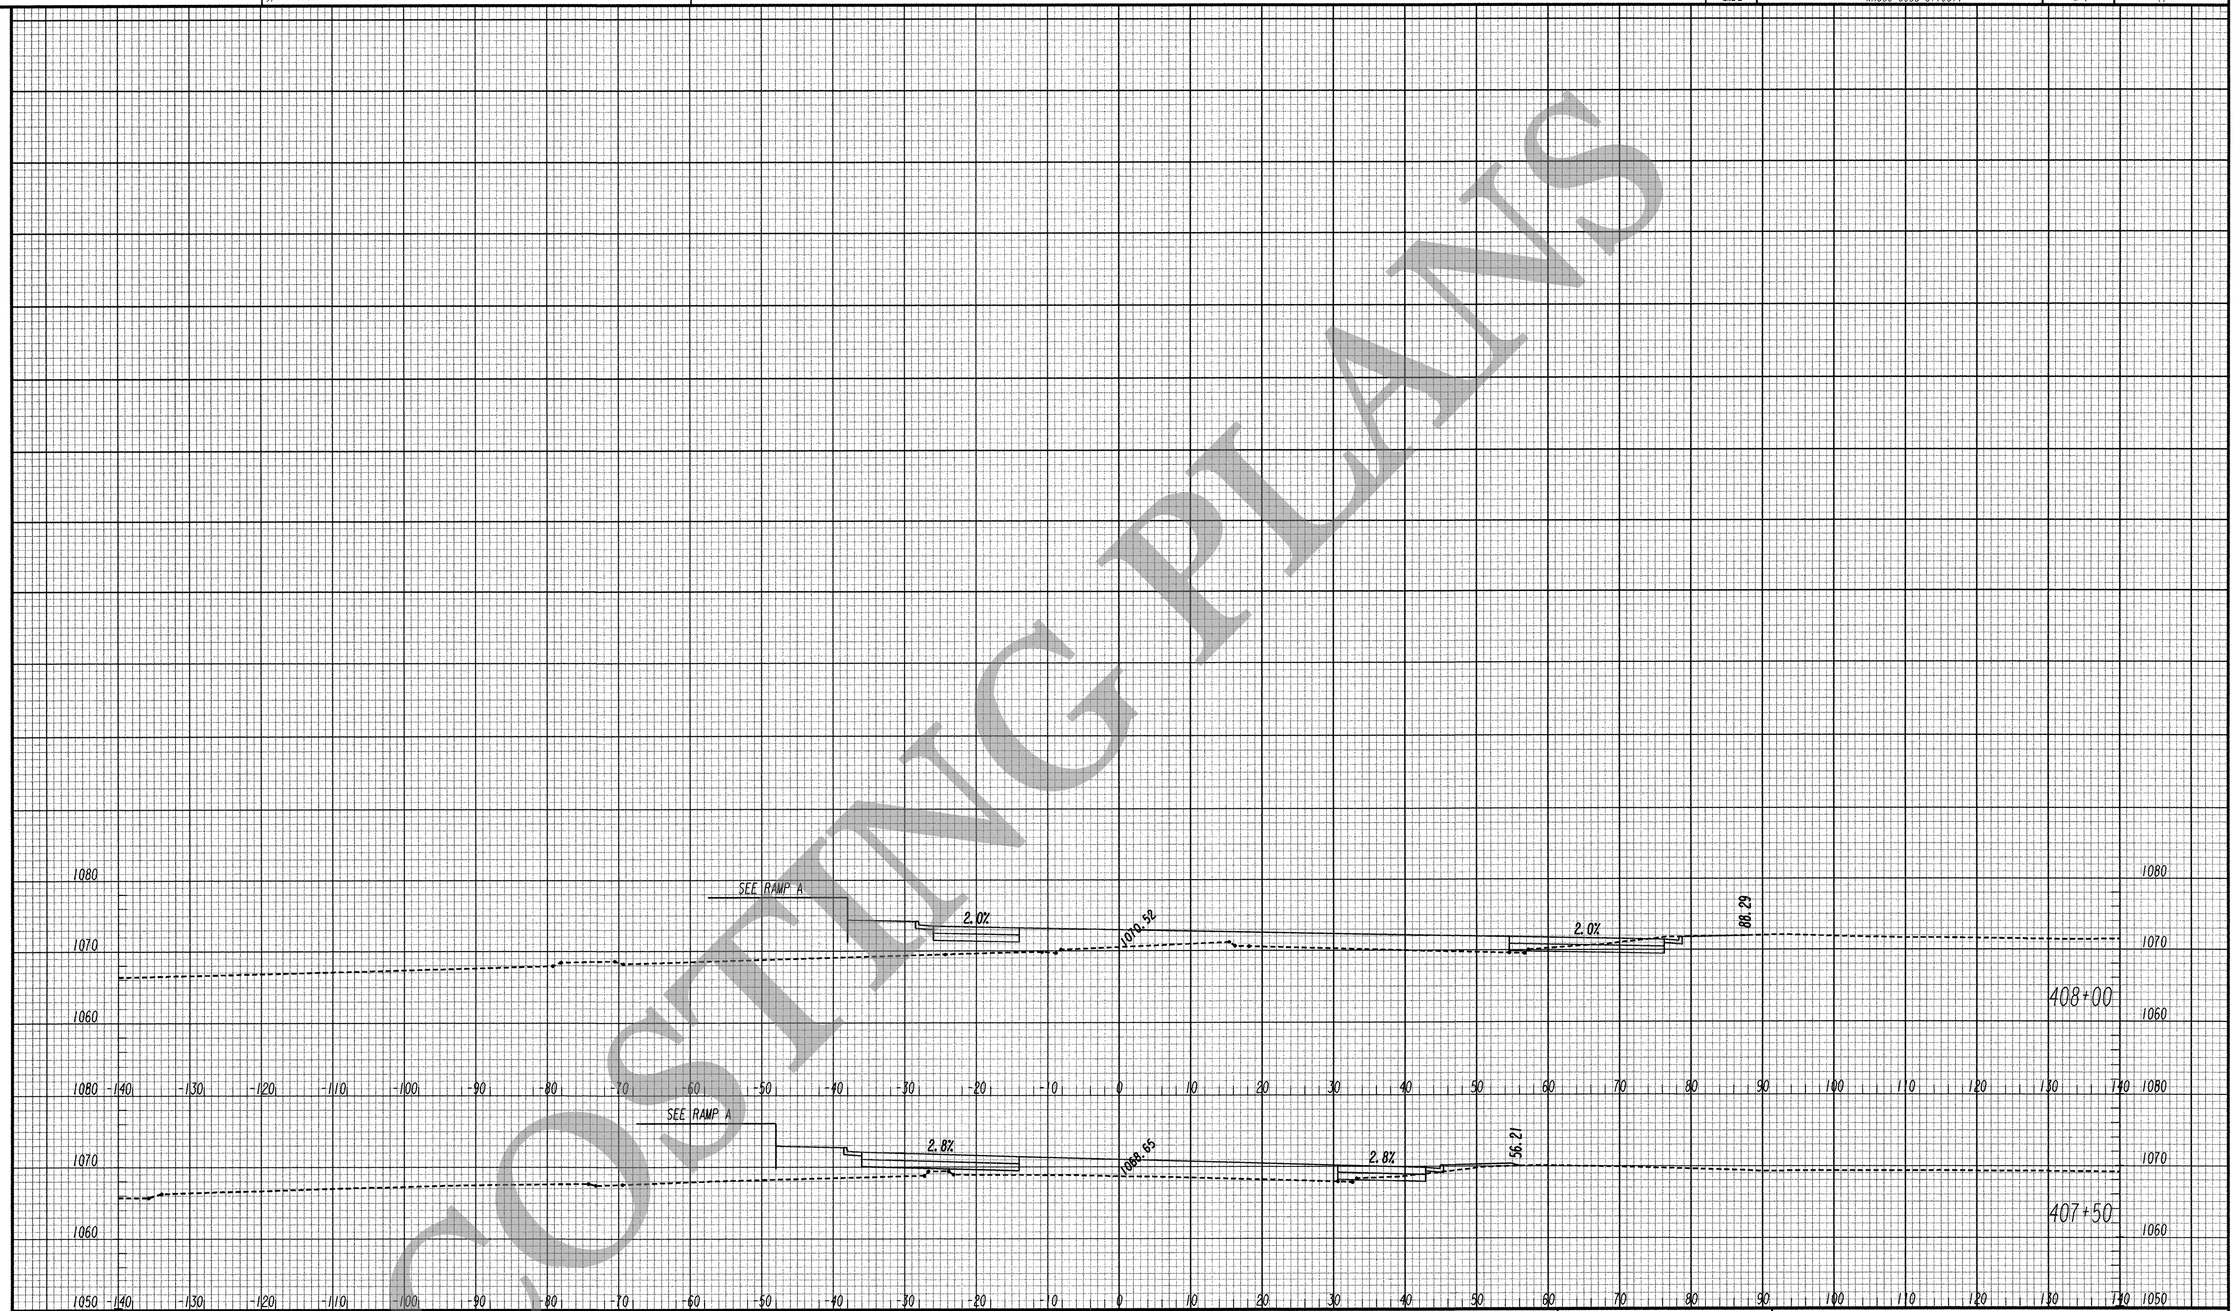

COSTING PLANS

Kimley-Horn and Associates, Inc.

GEORGIA DEPARTMENT OF TRANSPORTATION

SCALE: 1"=10' HORIZ.
1"=10' VERT.

REVISION DATES

STATE OF GEORGIA
DEPARTMENT OF TRANSPORTATION
OFFICE: INNOVATIVE PROGRAM DELIVERY

CROSS SECTIONS

RAMP B

DRAWING No.
23-030

5/20/2011 SUXSEW