9/8/2012 1:23:15 PM	Jversion	K:\ATL_Roadway\0156631\32 Northridge TO #7\Cadd\75\580_24-005.dgn	STATE	PROJECT NUMBER	SHEET NO.	TOTAL SHEETS
USER:henry.johnson	gplotborder-V81-PO.tbl		GA	NH000-0056-01(061)	90	115

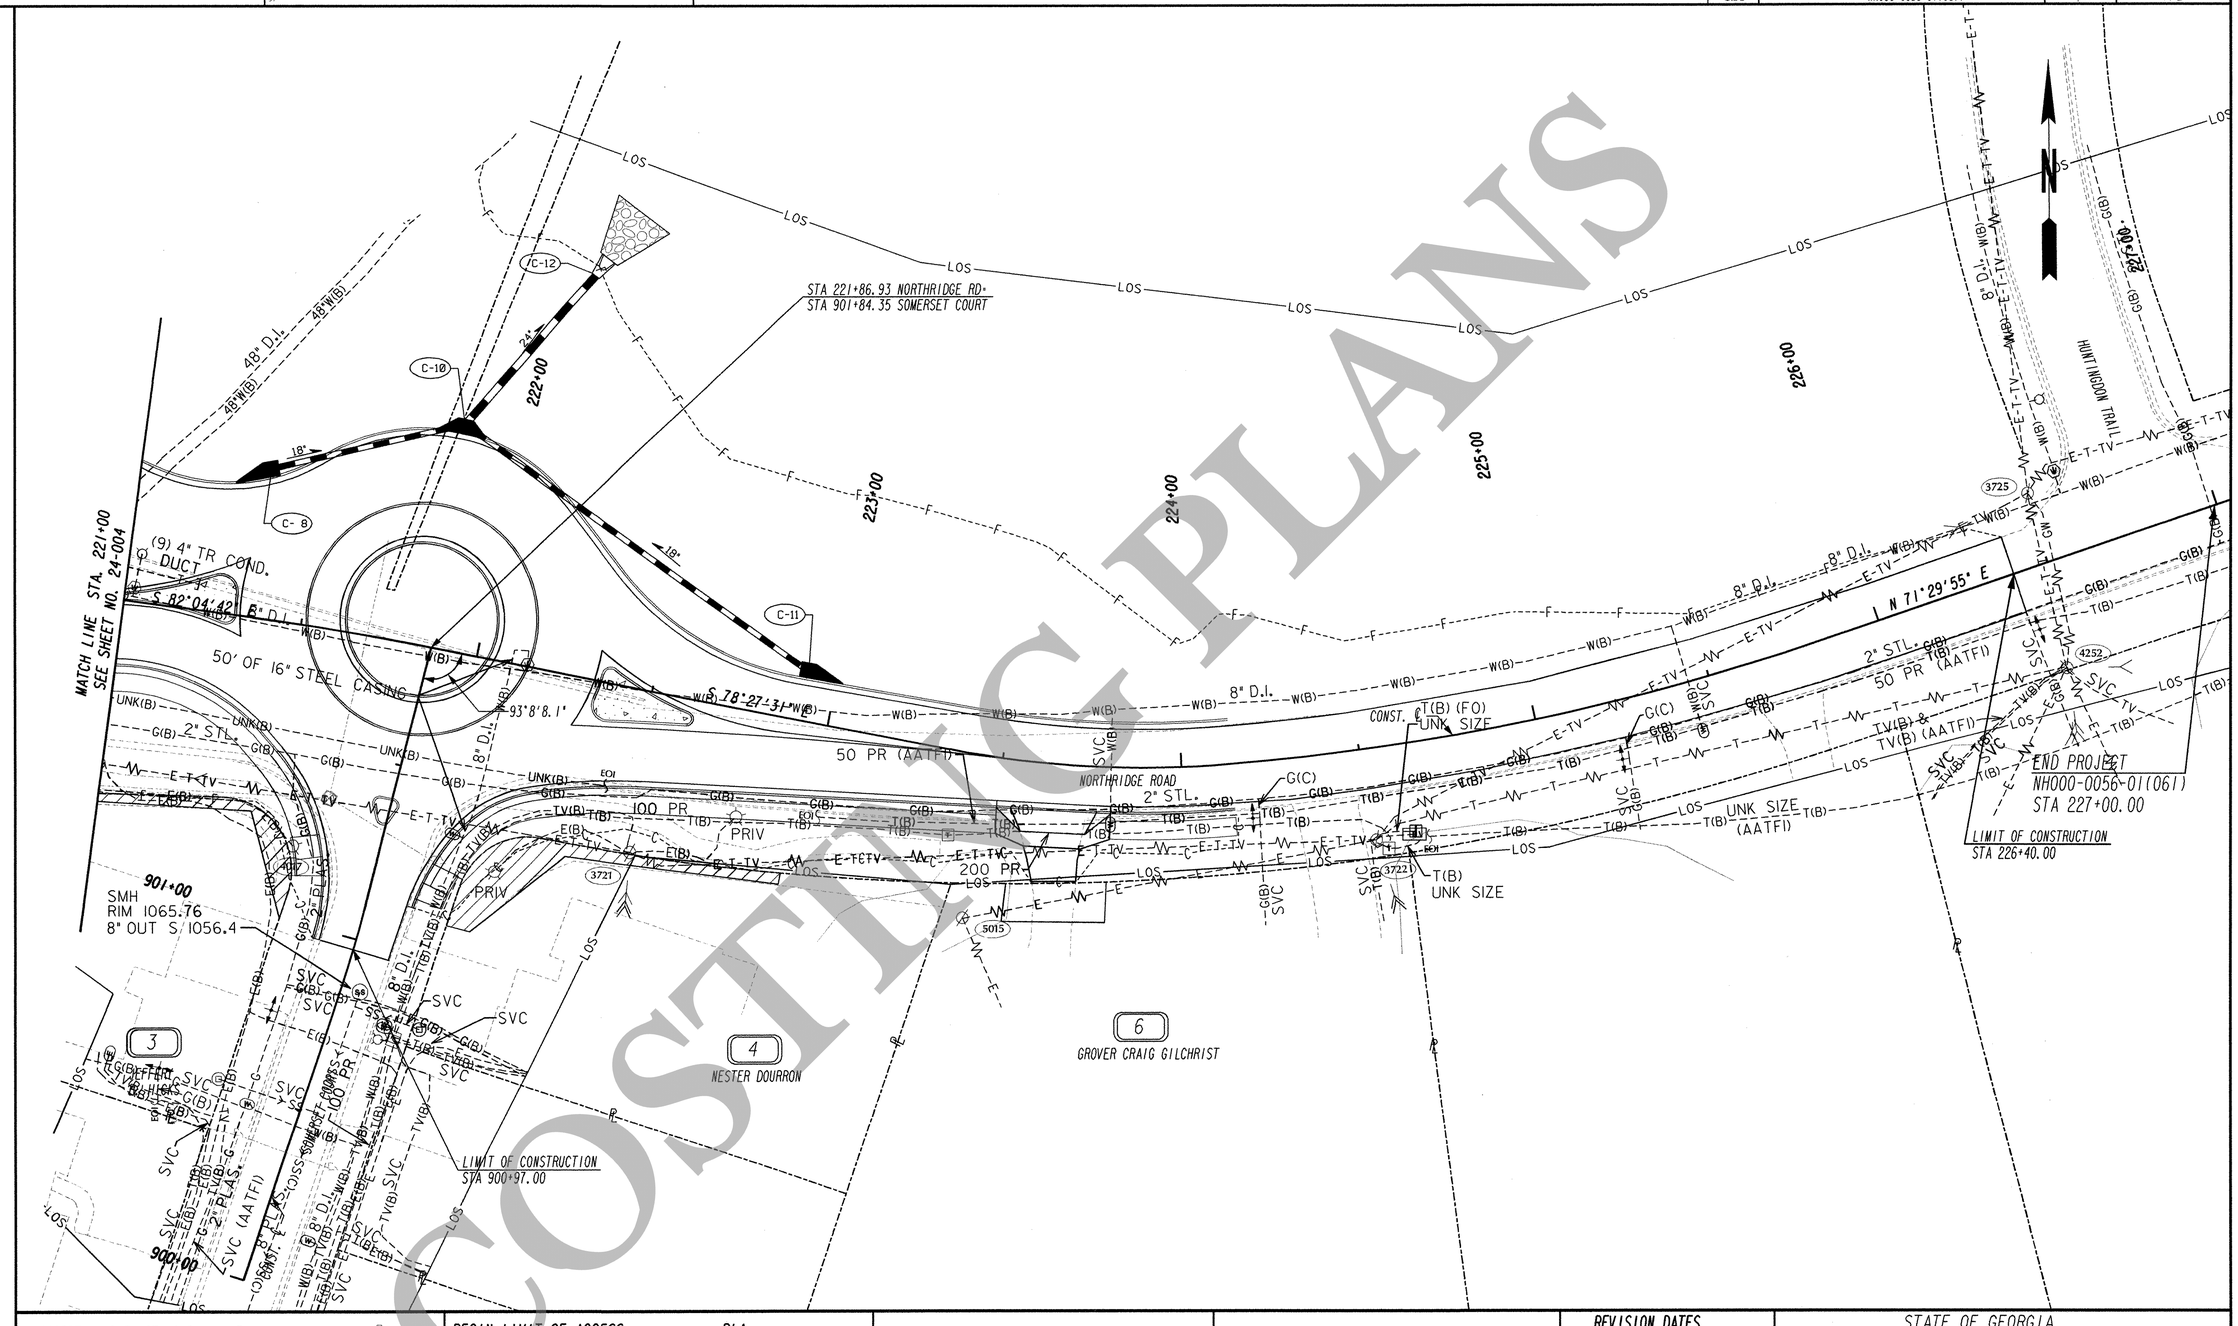

PROPERTY AND EXISTING R/W LINE	------℄------
REQUIRED R/W LINE	———
CONSTRUCTION LIMITS	--C--F--
EASEMENT FOR CONSTR & MAINTENANCE OF SLOPES	▨
EASEMENT FOR CONSTR OF SLOPES	▨
EASEMENT FOR CONSTR OF DRIVES	▨

BEGIN LIMIT OF ACCESS	BLA
END LIMIT OF ACCESS	ELA
LIMIT OF ACCESS	○○○——○○○
REQ'D R/W & LIMIT OF ACCESS	——|——|——

Kimley-Horn and Associates, Inc.

GEORGIA DEPARTMENT OF TRANSPORTATION

SCALE IN FEET
0 20 40 80

REVISION DATES		

STATE OF GEORGIA
DEPARTMENT OF TRANSPORTATION
OFFICE: INNOVATIVE PROGRAM DELIVERY

UTILITY PLANS

DRAWING No. 24-005

3/1/2007 GPLN

COSTING PLANS