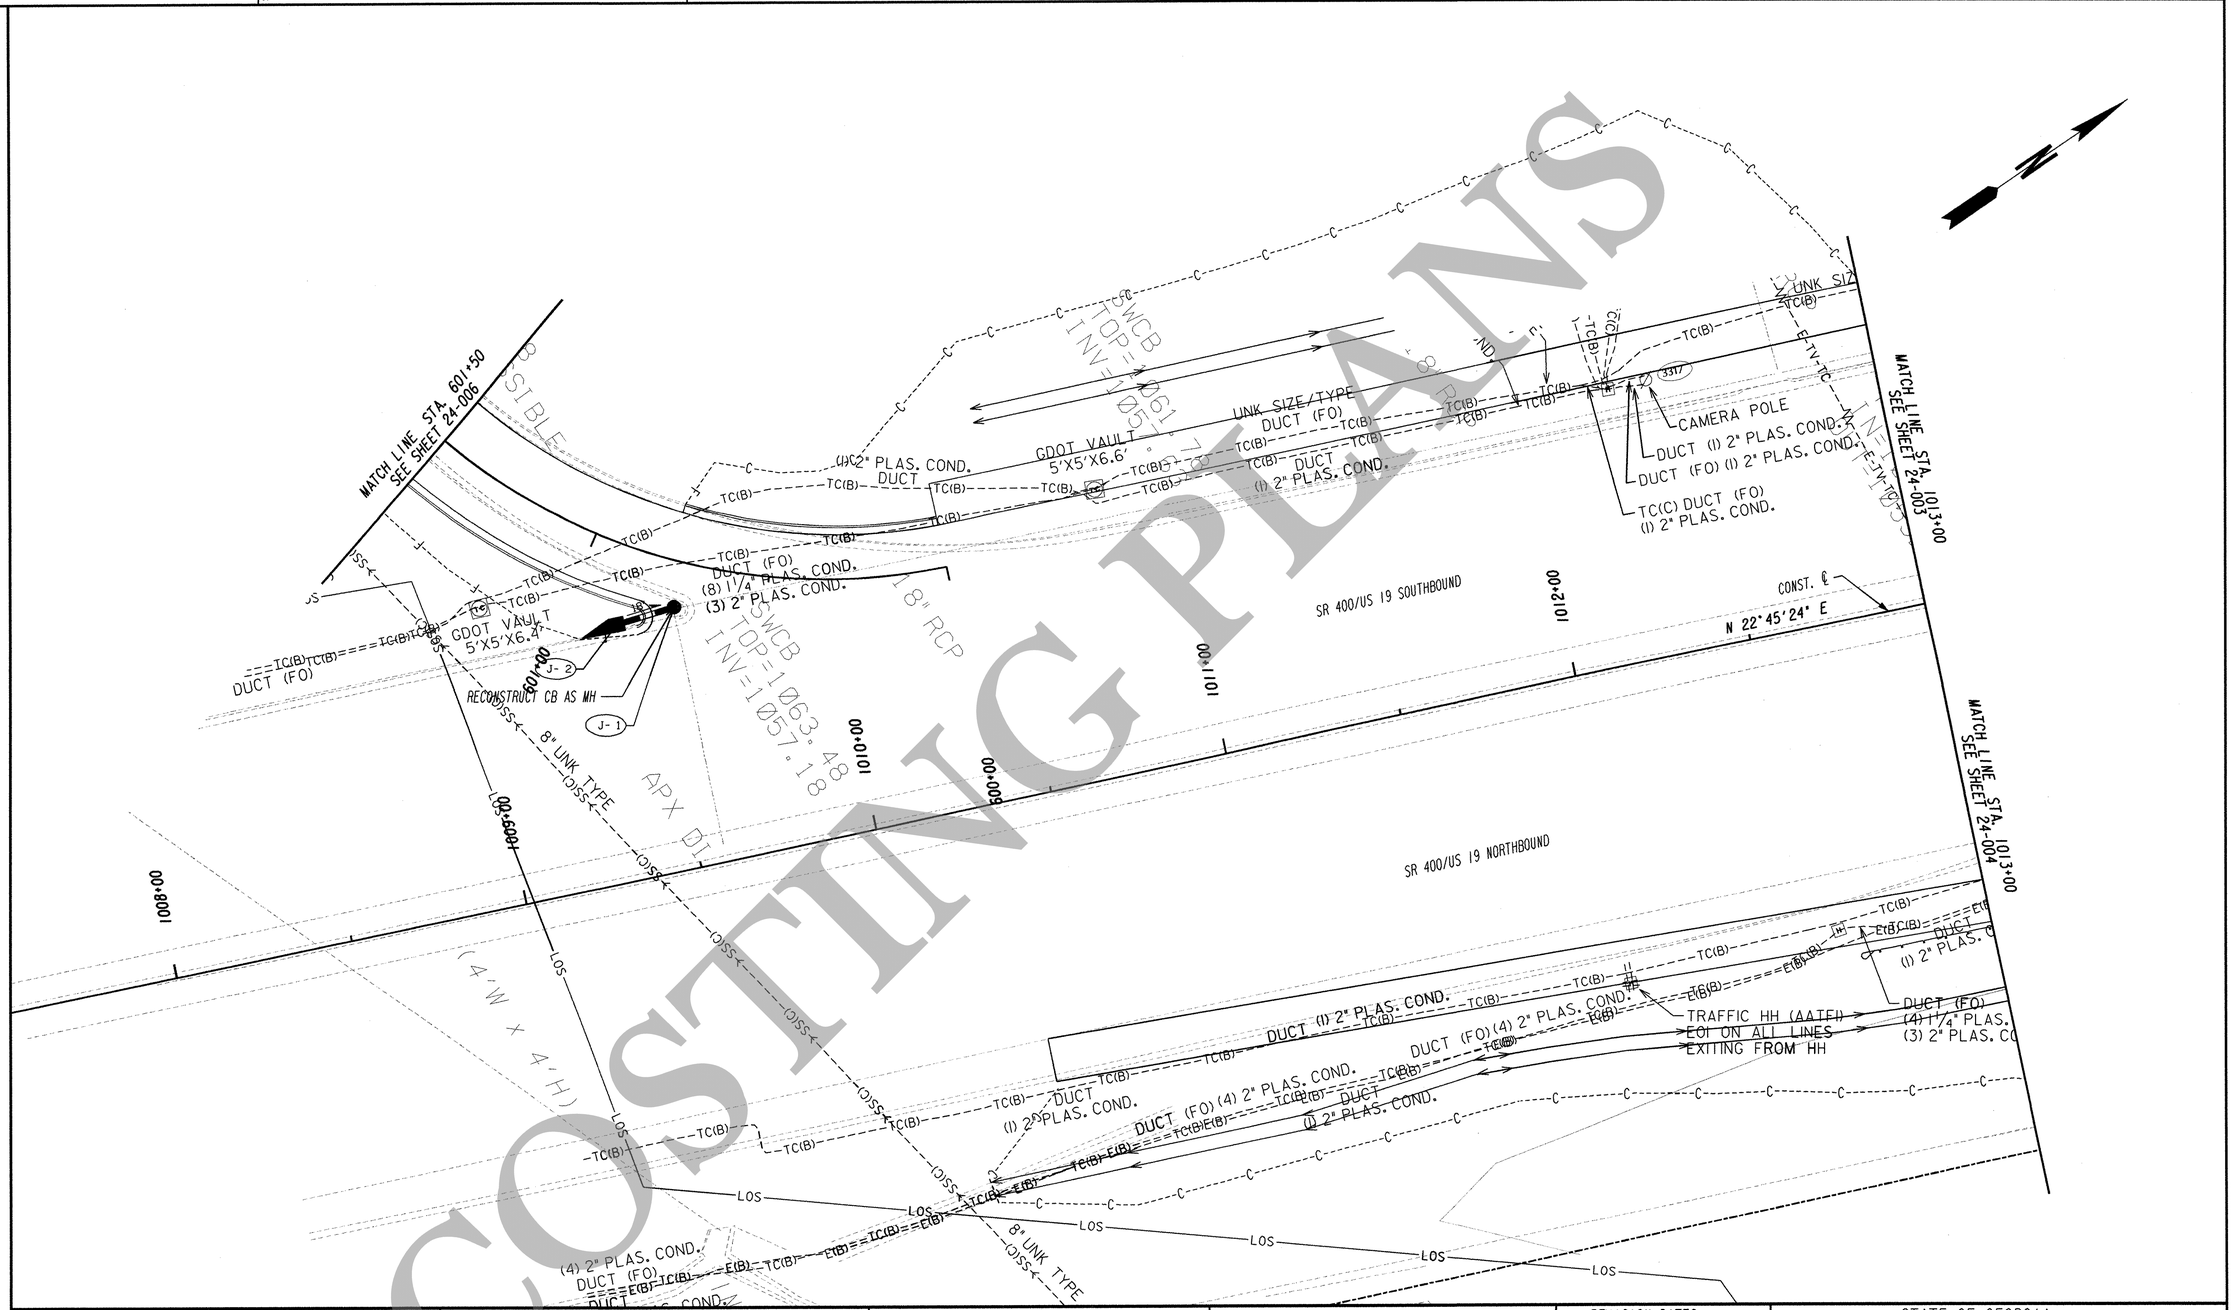
MATCH LINE STA. 601+50
SEE SHEET 24-006
MATCH LINE STA. 1013+00
SEE SHEET 24-003
MATCH LINE STA. 1013+00
SEE SHEET 24-004
SR 400/US 19 SOUTHBOUND
SR 400/US 19 NORTHBOUND
CONST. ℄
N 22°45'24" E
GDOT VAULT
5'X5'X6.6'
GDOT VAULT
5'X5'X6.4'
UNK SIZE/TYPE
DUCT (FO)
(1) 2" PLAS. COND.
DUCT
(1) 2" PLAS. COND.
DUCT (FO)
(8) 1 1/4" PLAS. COND.
(3) 2" PLAS. COND.
CAMERA POLE
DUCT (I) 2" PLAS. COND.
DUCT (FO) (I) 2" PLAS. COND.
TC(C) DUCT (FO)
(I) 2" PLAS. COND.
RECONSTRUCT CB AS MH
J-1
J-2
8" UNK TYPE
18" RCP
CWCB
TOP=1061.
INV=1057.
CWCB
TOP=1063.48
INV=1057.18
APX DI
(4'W x 4'H)
TRAFFIC HH (AATFI)
EOI ON ALL LINES
EXITING FROM HH
DUCT (I) 2" PLAS. COND.
DUCT (FO) (4) 2" PLAS. COND.
DUCT (FO)
(4) 1 1/4" PLAS.
(3) 2" PLAS. CO
(4) 2" PLAS. COND.
DUCT (FO)
1008+00
1009+00
