9/8/2012	1:23:32 PM	Jversion	K:\ATL_Roadway\015663132 Northridge TO *1\Cadd\751580_24-008.dgn	STATE	PROJECT NUMBER	SHEET NO.	TOTAL SHEETS
USER:henry.johnson		gplotborder-V81-P0.tbl		GA	NH000-0056-01(061)	93	115

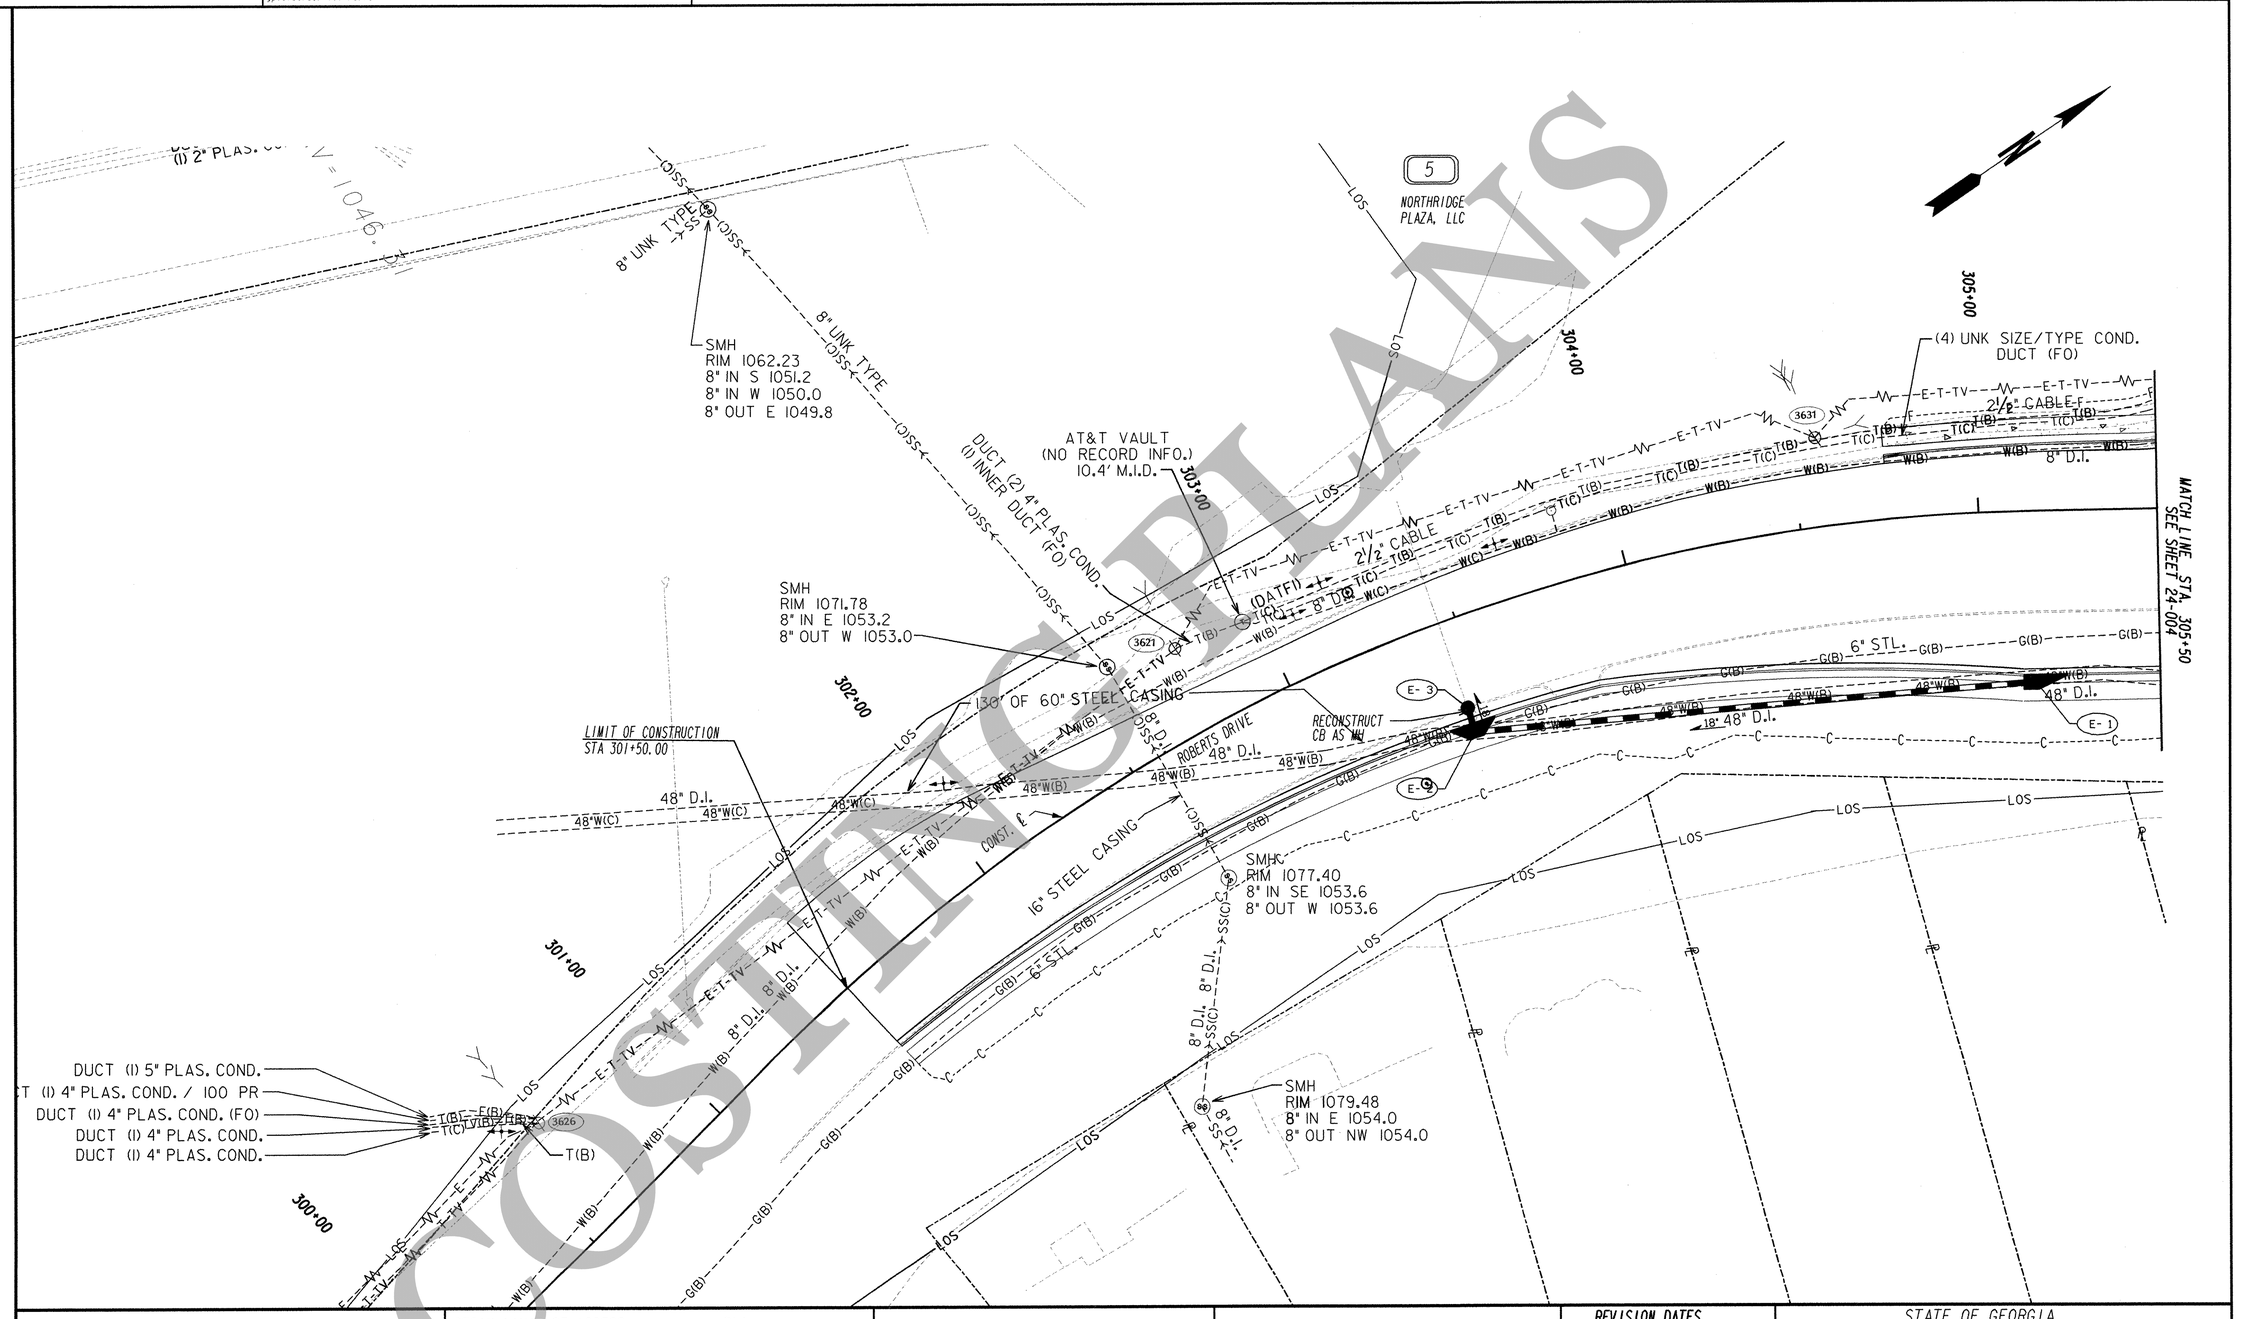

COSTING PLANS

PROPERTY AND EXISTING R/W LINE
REQUIRED R/W LINE
CONSTRUCTION LIMITS
EASEMENT FOR CONSTR & MAINTENANCE OF SLOPES
EASEMENT FOR CONSTR OF SLOPES
EASEMENT FOR CONSTR OF DRIVES

BEGIN LIMIT OF ACCESS.....BLA
END LIMIT OF ACCESS.....ELA
LIMIT OF ACCESS
REQ'D R/W & LIMIT OF ACCESS

Kimley-Horn and Associates, Inc.

GEORGIA DEPARTMENT OF TRANSPORTATION

SCALE IN FEET
0 20 40 80

REVISION DATES

STATE OF GEORGIA
DEPARTMENT OF TRANSPORTATION
OFFICE: INNOVATIVE PROGRAM DELIVERY

UTILITY PLANS

DRAWING No. 24-008

3/1/2007 GPLN