9/8/2012	1:23:37 PM	jverston	K:\ATL_Roadway\015663132 Northridge TO #7\Cadd\75I580_24-009.dgn	STATE	PROJECT NUMBER	SHEET NO.	TOTAL SHEETS
USER:henry.johnson		gplotborder-V81-P0.tbl		GA	NH000-0056-01(061)	94	115

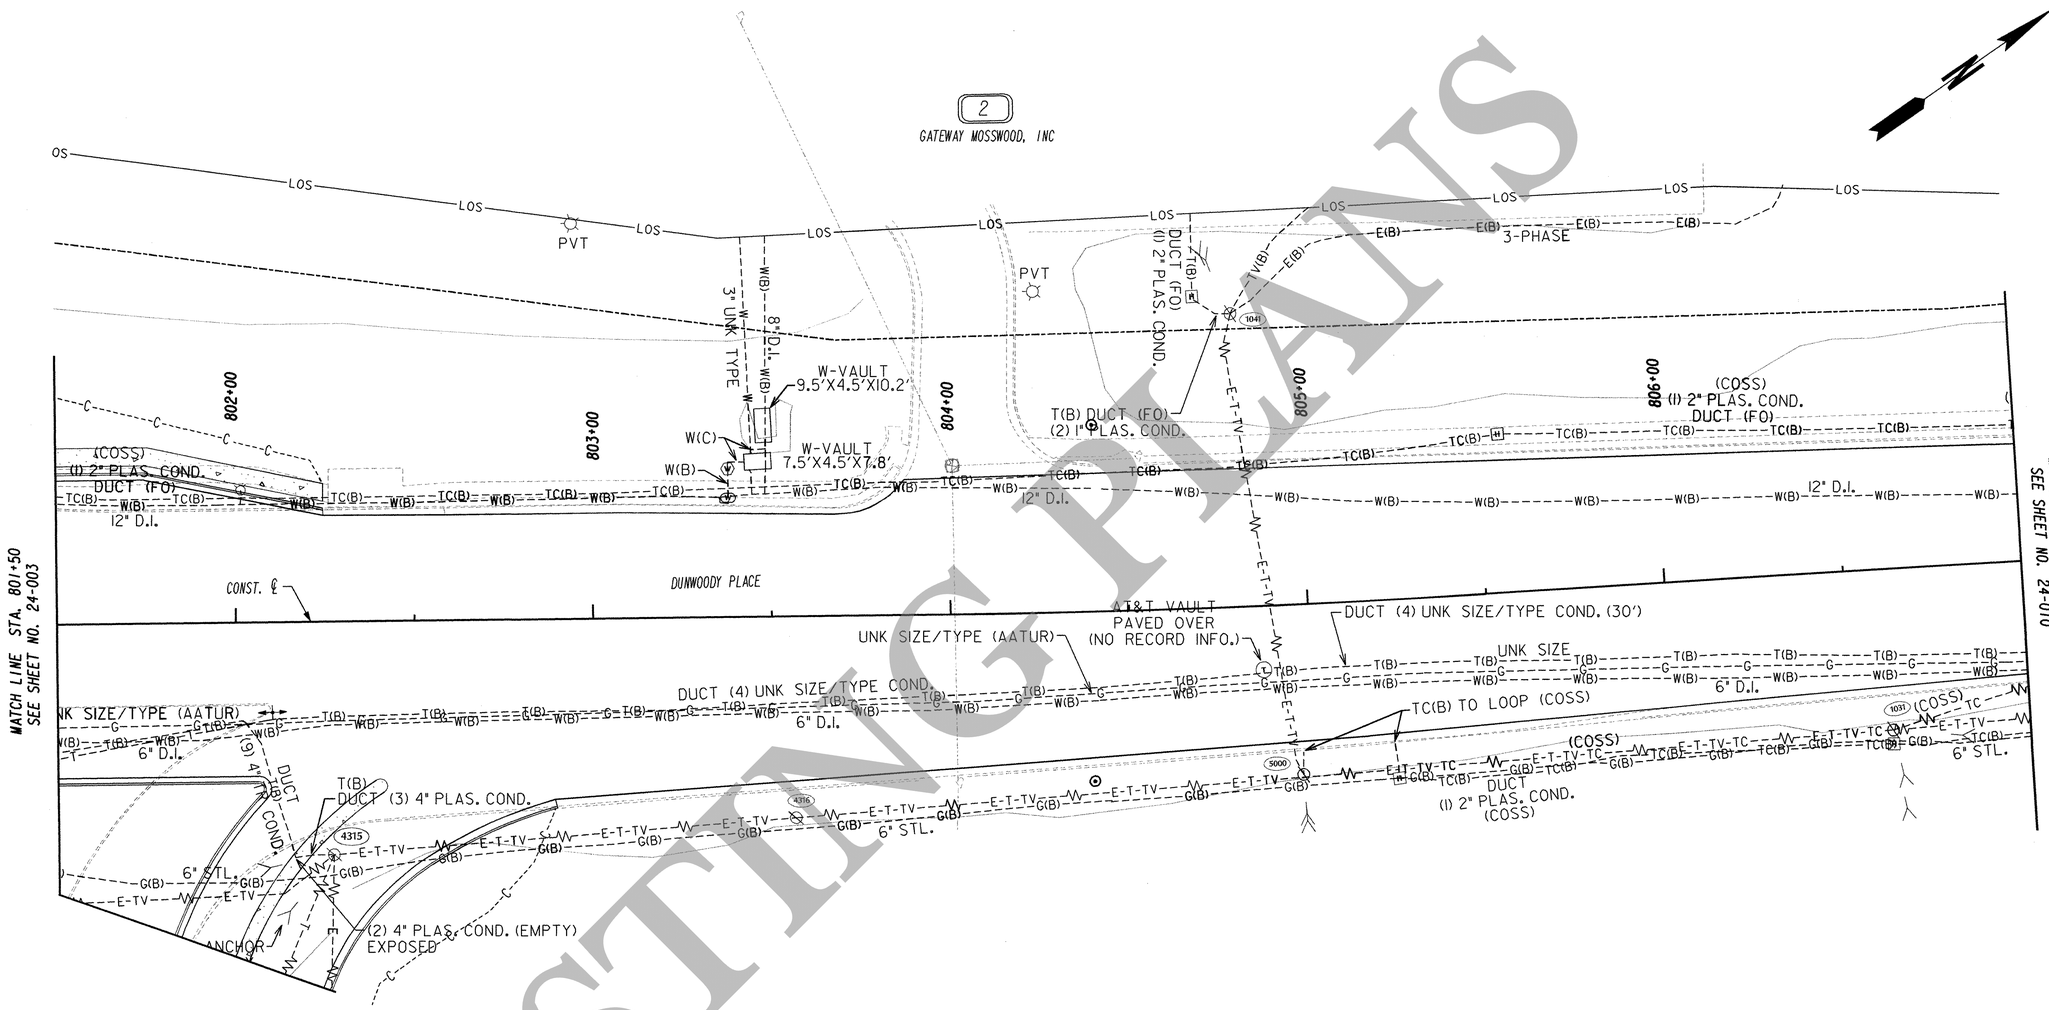

COSTING PLANS

PROPERTY AND EXISTING R/W LINE	------℄------
REQUIRED R/W LINE	———
CONSTRUCTION LIMITS	--C--F--
EASEMENT FOR CONSTR & MAINTENANCE OF SLOPES	▨
EASEMENT FOR CONSTR OF SLOPES	▨
EASEMENT FOR CONSTR OF DRIVES	▨

BEGIN LIMIT OF ACCESS	BLA
END LIMIT OF ACCESS	ELA
LIMIT OF ACCESS	—ooo—ooo—
REQ'D R/W & LIMIT OF ACCESS	—III—III—

Kimley-Horn and Associates, Inc.

GEORGIA DEPARTMENT OF TRANSPORTATION

SCALE IN FEET
0 20 40 80

REVISION DATES

STATE OF GEORGIA
DEPARTMENT OF TRANSPORTATION
OFFICE: INNOVATIVE PROGRAM DELIVERY

UTILITY PLANS

DRAWING No. 24-009

3/1/2007 GPLN