9/8/2012 1:23:59 PM	Jverston	K:\ATL_Roadway\015663132 Northridge TO *7\Cadd\751580_26-001.dgn	STATE	PROJECT NUMBER	SHEET NO.	TOTAL SHEETS
USER:henry.johnson	gplotborder-V8I-PO.tbl		GA	NH000-0056-01(061)	98	115

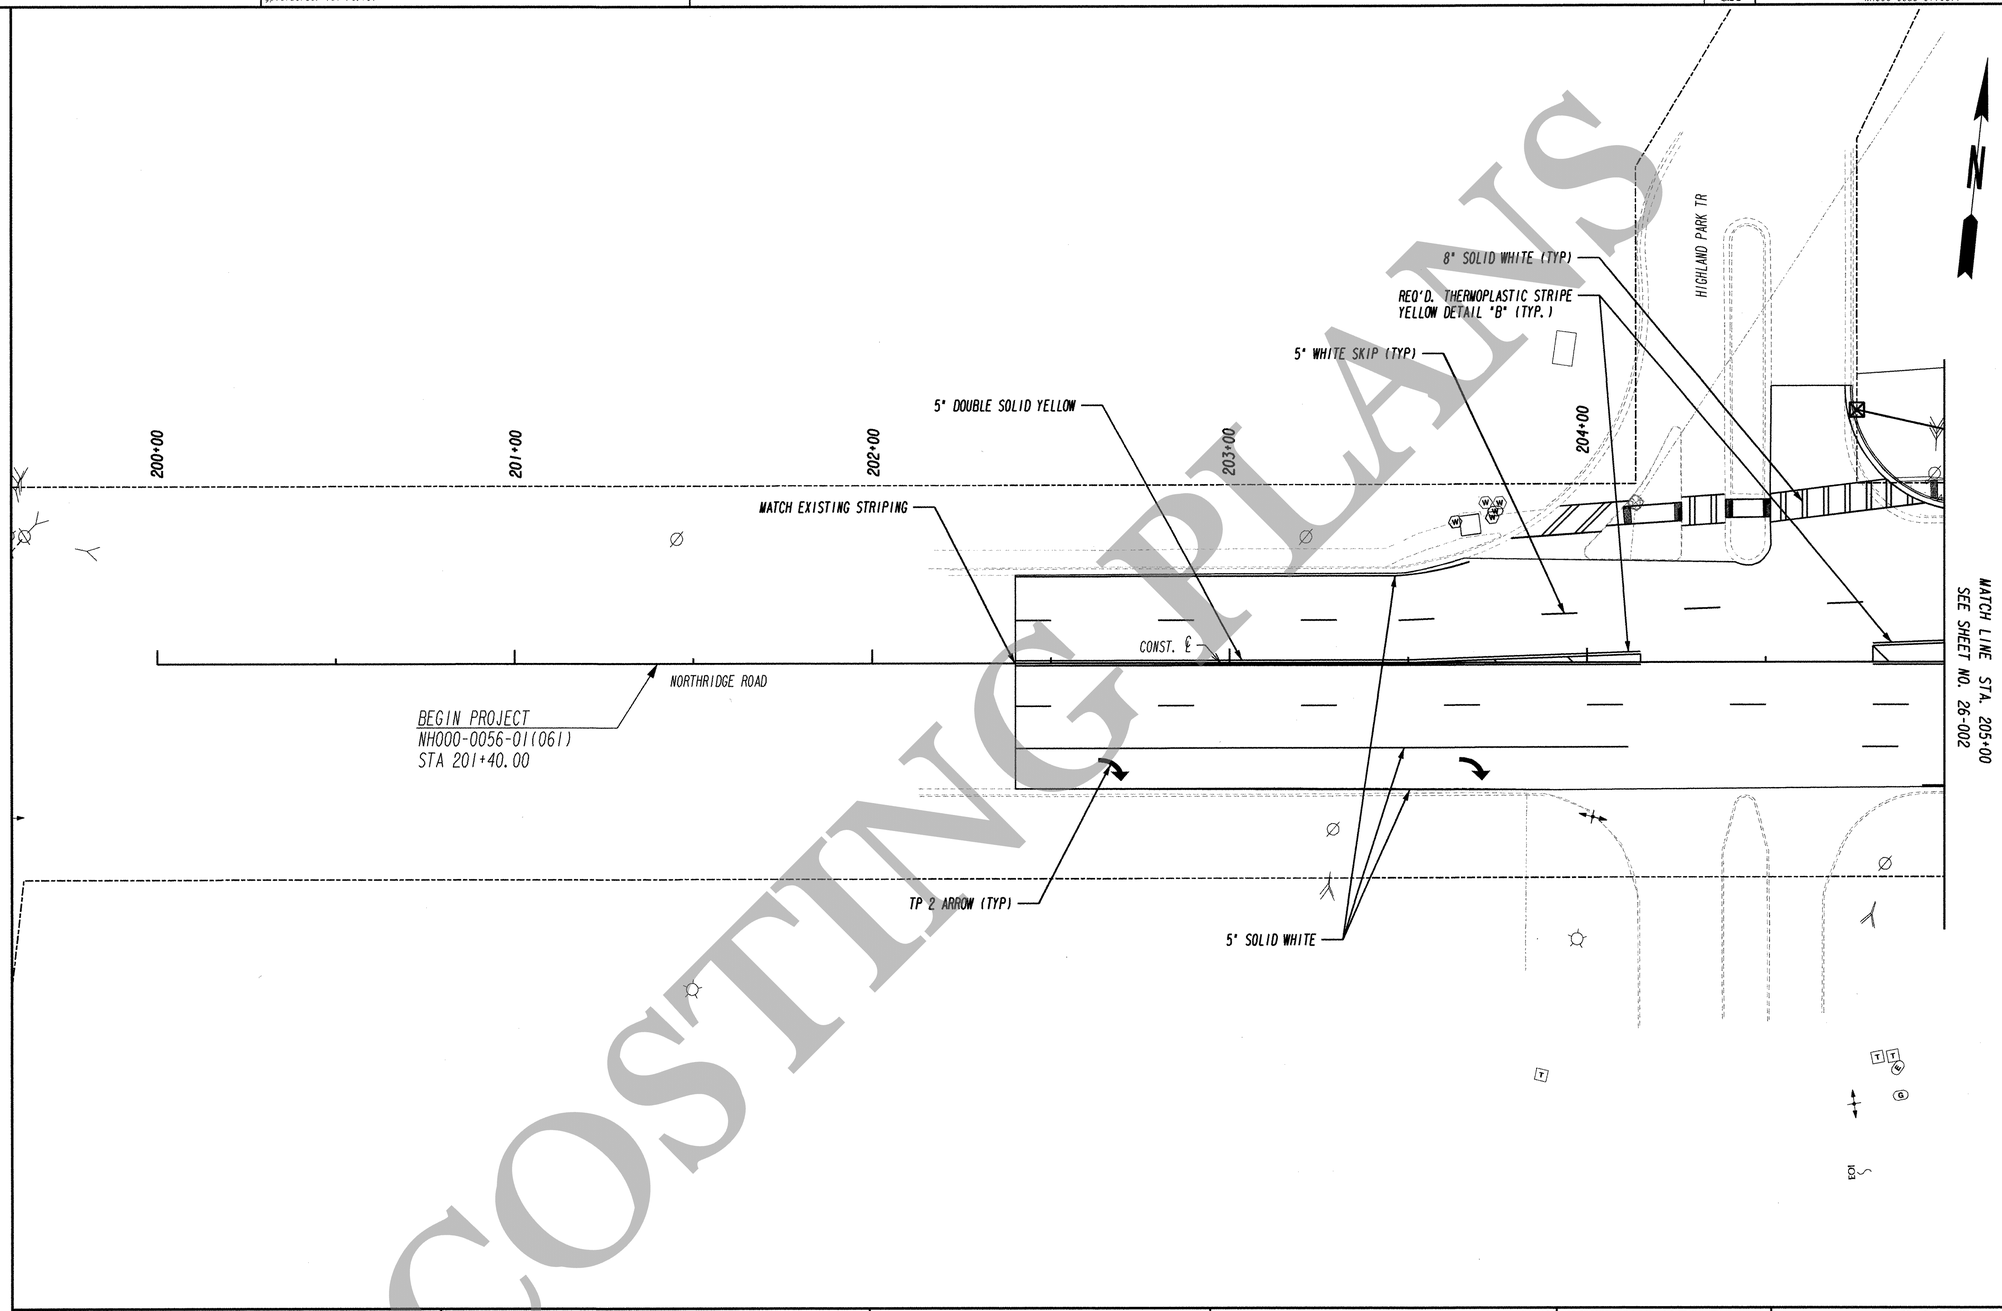

COSTING PLANS

PROPERTY AND EXISTING R/W LINE	
REQUIRED R/W LINE	
CONSTRUCTION LIMITS	C F
EASEMENT FOR CONSTR & MAINTENANCE OF SLOPES	
EASEMENT FOR CONSTR OF SLOPES	
EASEMENT FOR CONSTR OF DRIVES	

BEGIN LIMIT OF ACCESS.....BLA
END LIMIT OF ACCESS.....ELA
LIMIT OF ACCESS
REQ'D R/W & LIMIT OF ACCESS

Kimley-Horn and Associates, Inc.

GEORGIA DEPARTMENT OF TRANSPORTATION

SCALE IN FEET
0 20 40 80

REVISION DATES

STATE OF GEORGIA
DEPARTMENT OF TRANSPORTATION
OFFICE: INNOVATIVE PROGRAM DELIVERY

SIGNING AND MARKING PLANS

DRAWING No. 26-001

3/1/2007 GPLN