| 9/10/2012 10:58:26 AM<br>USER:henry.johnson | Jversion<br>gplotborder-v81-PD.tbl | K:\ATL_Roadway\015663132 Northridge TO #7\Cadd\751580_26-005.dgn | STATE<br>GA | PROJECT NUMBER<br>NH000-0056-01(061) | SHEET NO.<br>102 | TOTAL SHEETS<br>115 |
|---|---|---|---|---|---|---|

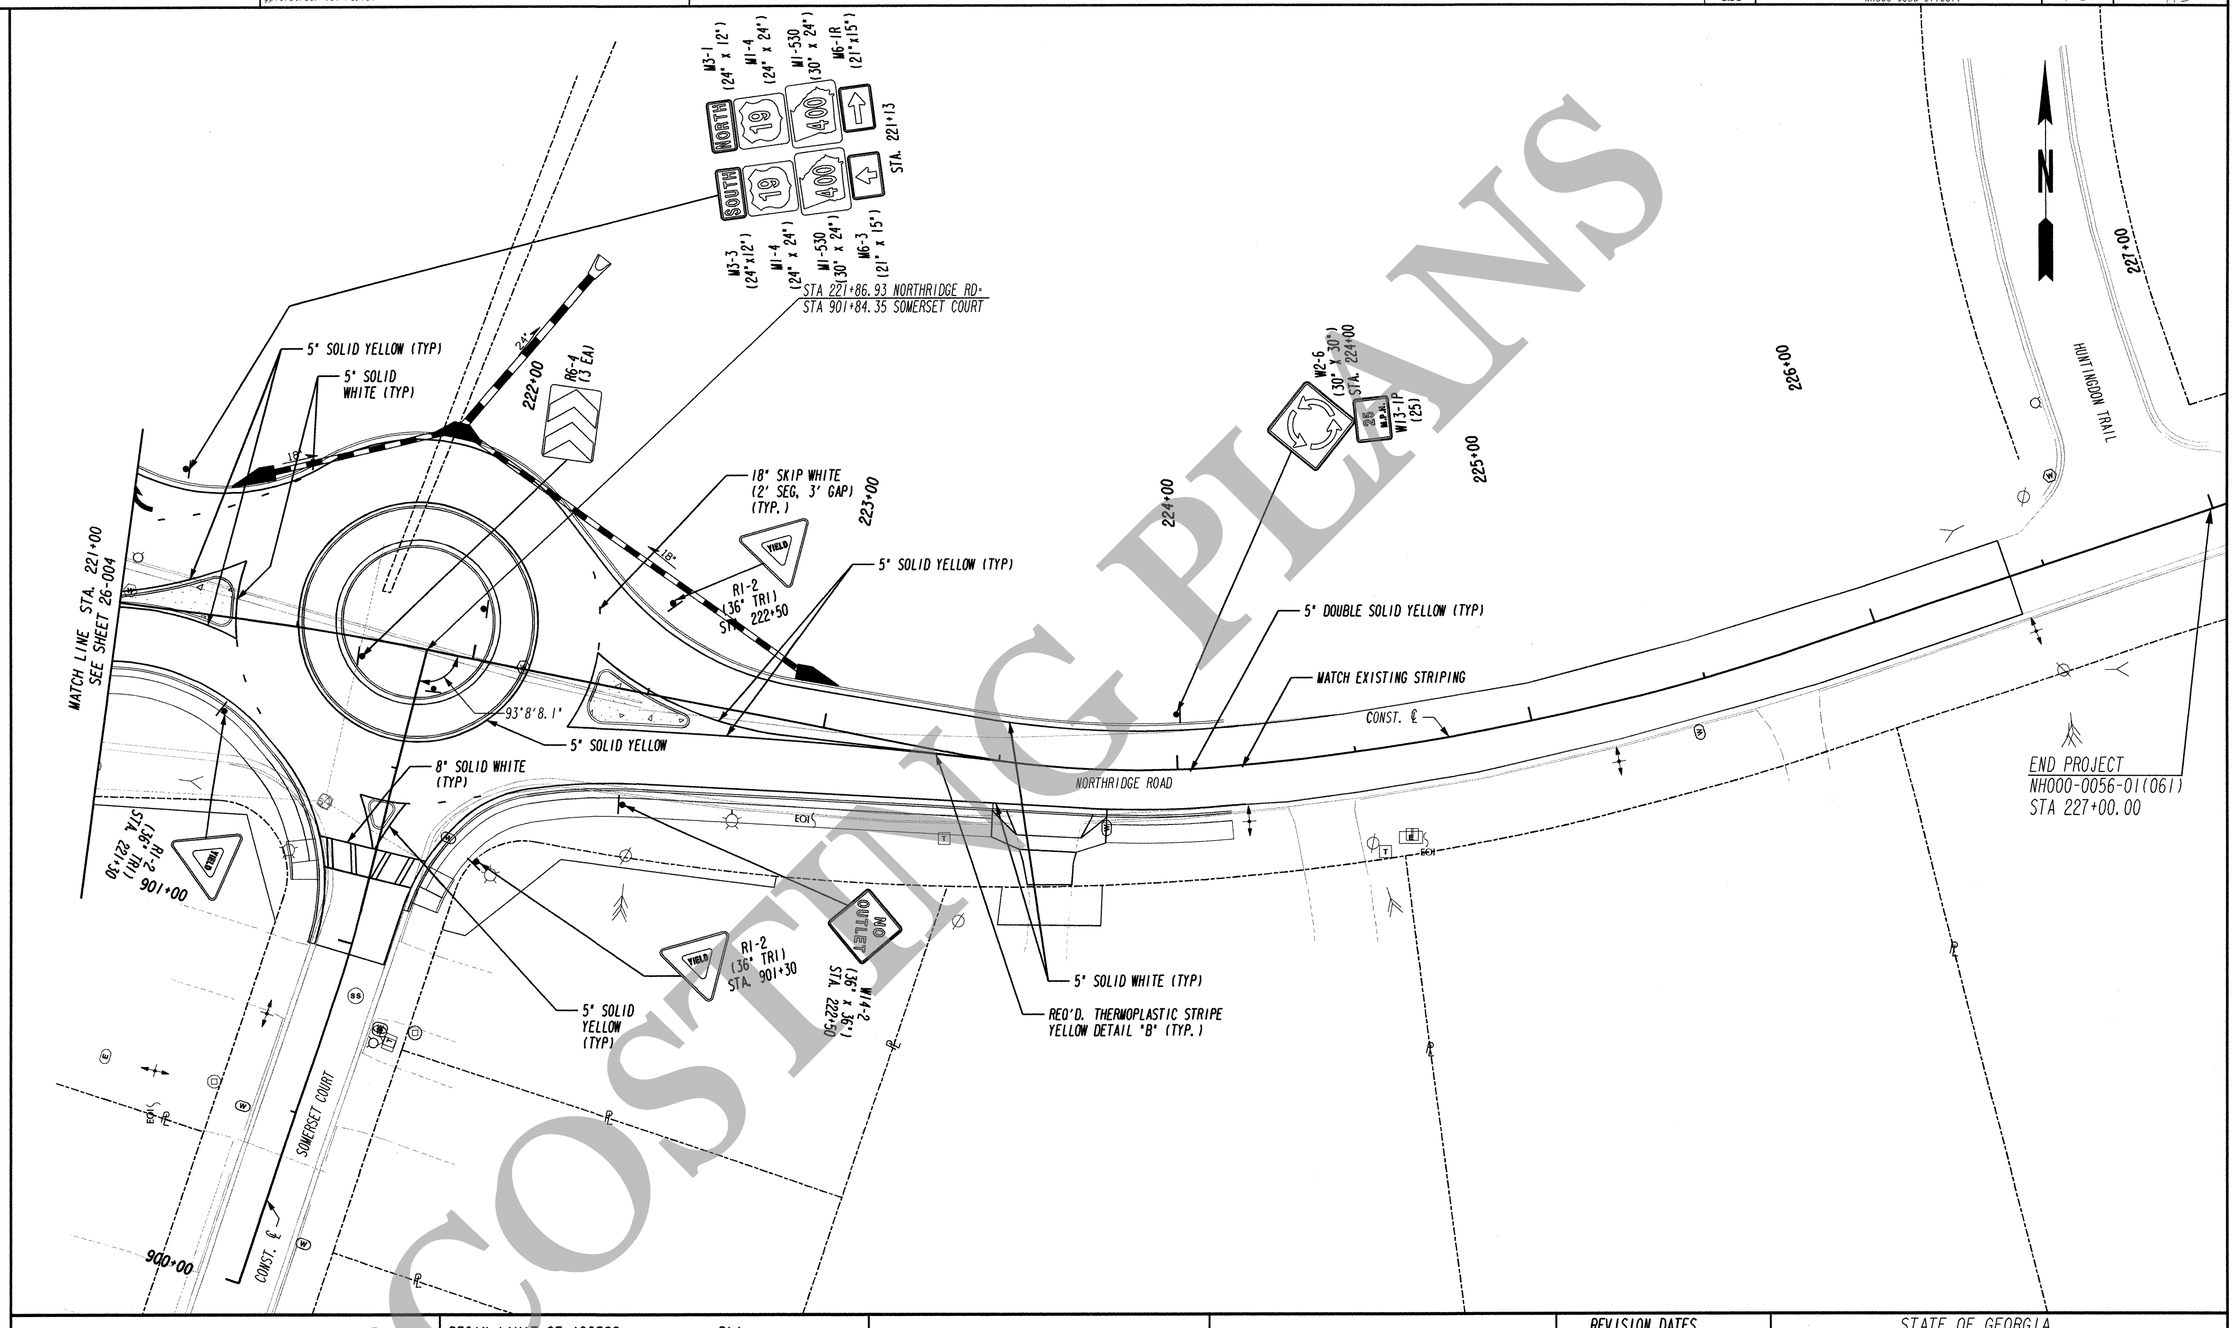


COSTING PLANS

PROPERTY AND EXISTING R/W LINE
REQUIRED R/W LINE
CONSTRUCTION LIMITS
EASEMENT FOR CONSTR & MAINTENANCE OF SLOPES
EASEMENT FOR CONSTR OF SLOPES
EASEMENT FOR CONSTR OF DRIVES

BEGIN LIMIT OF ACCESS.....BLA
END LIMIT OF ACCESS.....ELA
LIMIT OF ACCESS
REQ'D R/W & LIMIT OF ACCESS

Kimley-Horn and Associates, Inc.

**GEORGIA DEPARTMENT OF TRANSPORTATION**

SCALE IN FEET
0 20 40 80

REVISION DATES

STATE OF GEORGIA
DEPARTMENT OF TRANSPORTATION
OFFICE: INNOVATIVE PROGRAM DELIVERY

# SIGNING AND MARKING PLANS

DRAWING No. 26-005

3/1/2007 GPLN