| 9/10/2012 8:33:48 AM<br>USER:henry.johnson | Jversion<br>gplotborder-v81-PG.tbl | K:\ATL_Roadway\015663132 Northridge TO *7\Cadd\751580_26-006.dgn | STATE | PROJECT NUMBER | SHEET NO. | TOTAL SHEETS |
|---|---|---|---|---|---|---|
| | | | GA | NH000-0056-01(061) | 103 | 115 |

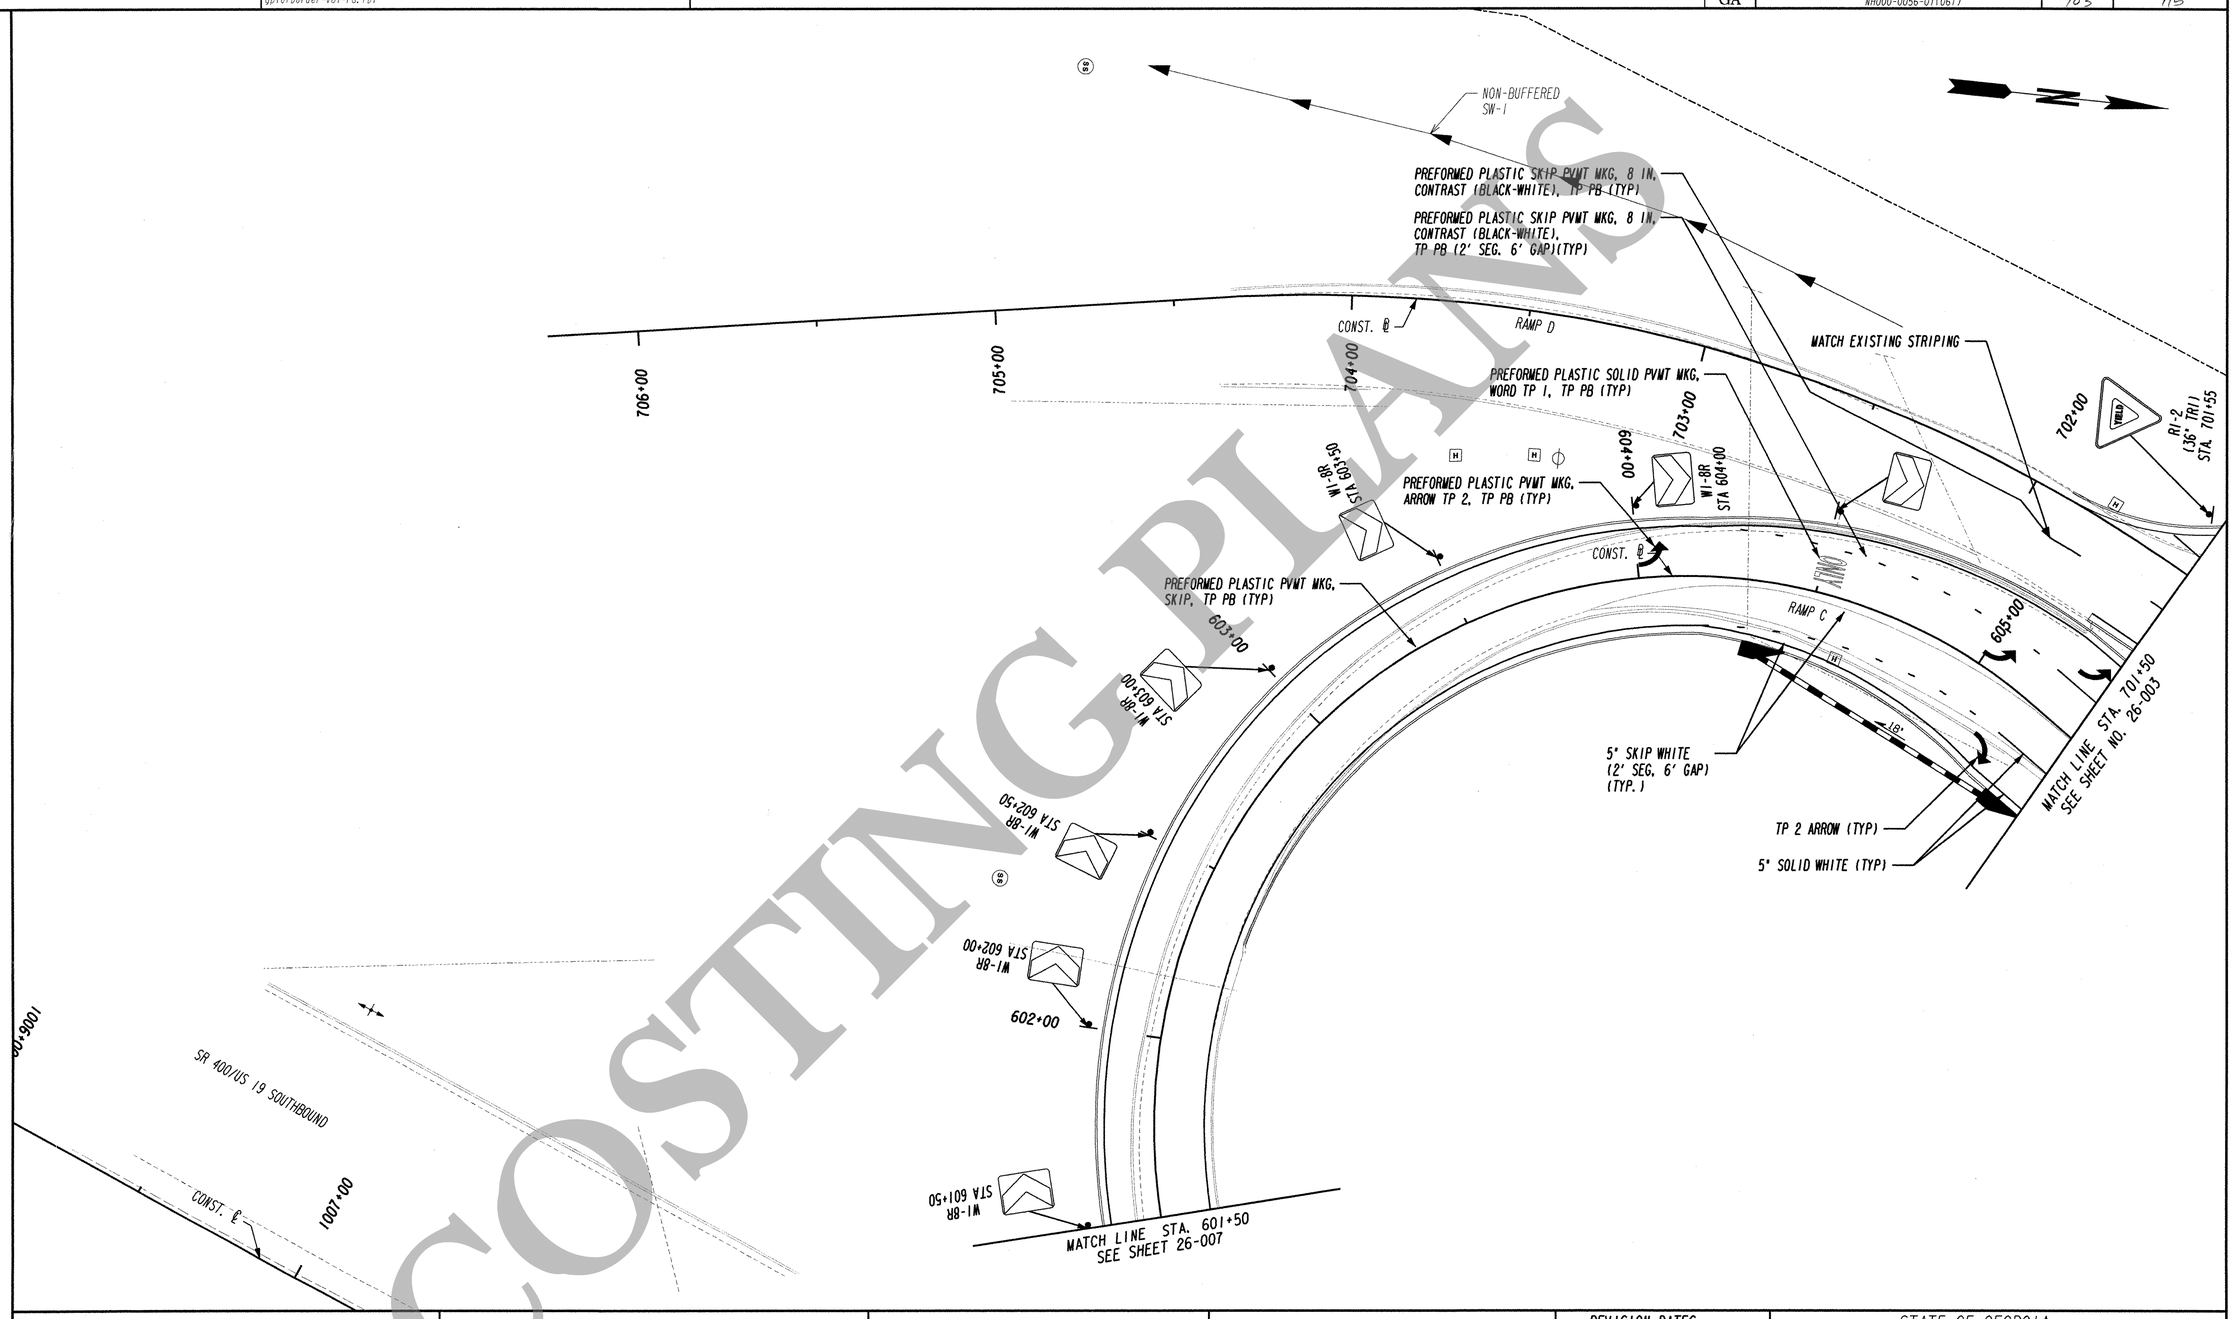


COSTING PLANS

| | |
|---|---|
| PROPERTY AND EXISTING R/W LINE | ------℄------ |
| REQUIRED R/W LINE | ——— |
| CONSTRUCTION LIMITS | --C--F-- |
| EASEMENT FOR CONSTR & MAINTENANCE OF SLOPES | |
| EASEMENT FOR CONSTR OF SLOPES | |
| EASEMENT FOR CONSTR OF DRIVES | |

| | |
|---|---|
| BEGIN LIMIT OF ACCESS | BLA |
| END LIMIT OF ACCESS | ELA |
| LIMIT OF ACCESS | —ooo—ooo— |
| REQ'D R/W & LIMIT OF ACCESS | —\|\|\|—\|\|\|— |

Kimley-Horn and Associates, Inc.

**GEORGIA DEPARTMENT OF TRANSPORTATION**

SCALE IN FEET
0 20 40 80

| REVISION DATES | | |
|---|---|---|
| | | |
| | | |
| | | |
| | | |
| | | |
| | | |
| | | |

STATE OF GEORGIA
DEPARTMENT OF TRANSPORTATION
OFFICE: INNOVATIVE PROGRAM DELIVERY

**SIGNING AND MARKING PLANS**

DRAWING No. 26-006

3/1/2007 GPLN