9/11/2012 9:11:27 AM Jversion
USER:henry.johnson gplotborder-V8I-PO.tbl
K:\ATL_Roadway\015663132 Northridge TO *7\Cadd\751580_27-001.dgn

| STATE | PROJECT NUMBER | SHEET NO. | TOTAL SHEETS |
|---|---|---|---|
| GA | NH000-0056-01(061) | 110 | 115 |


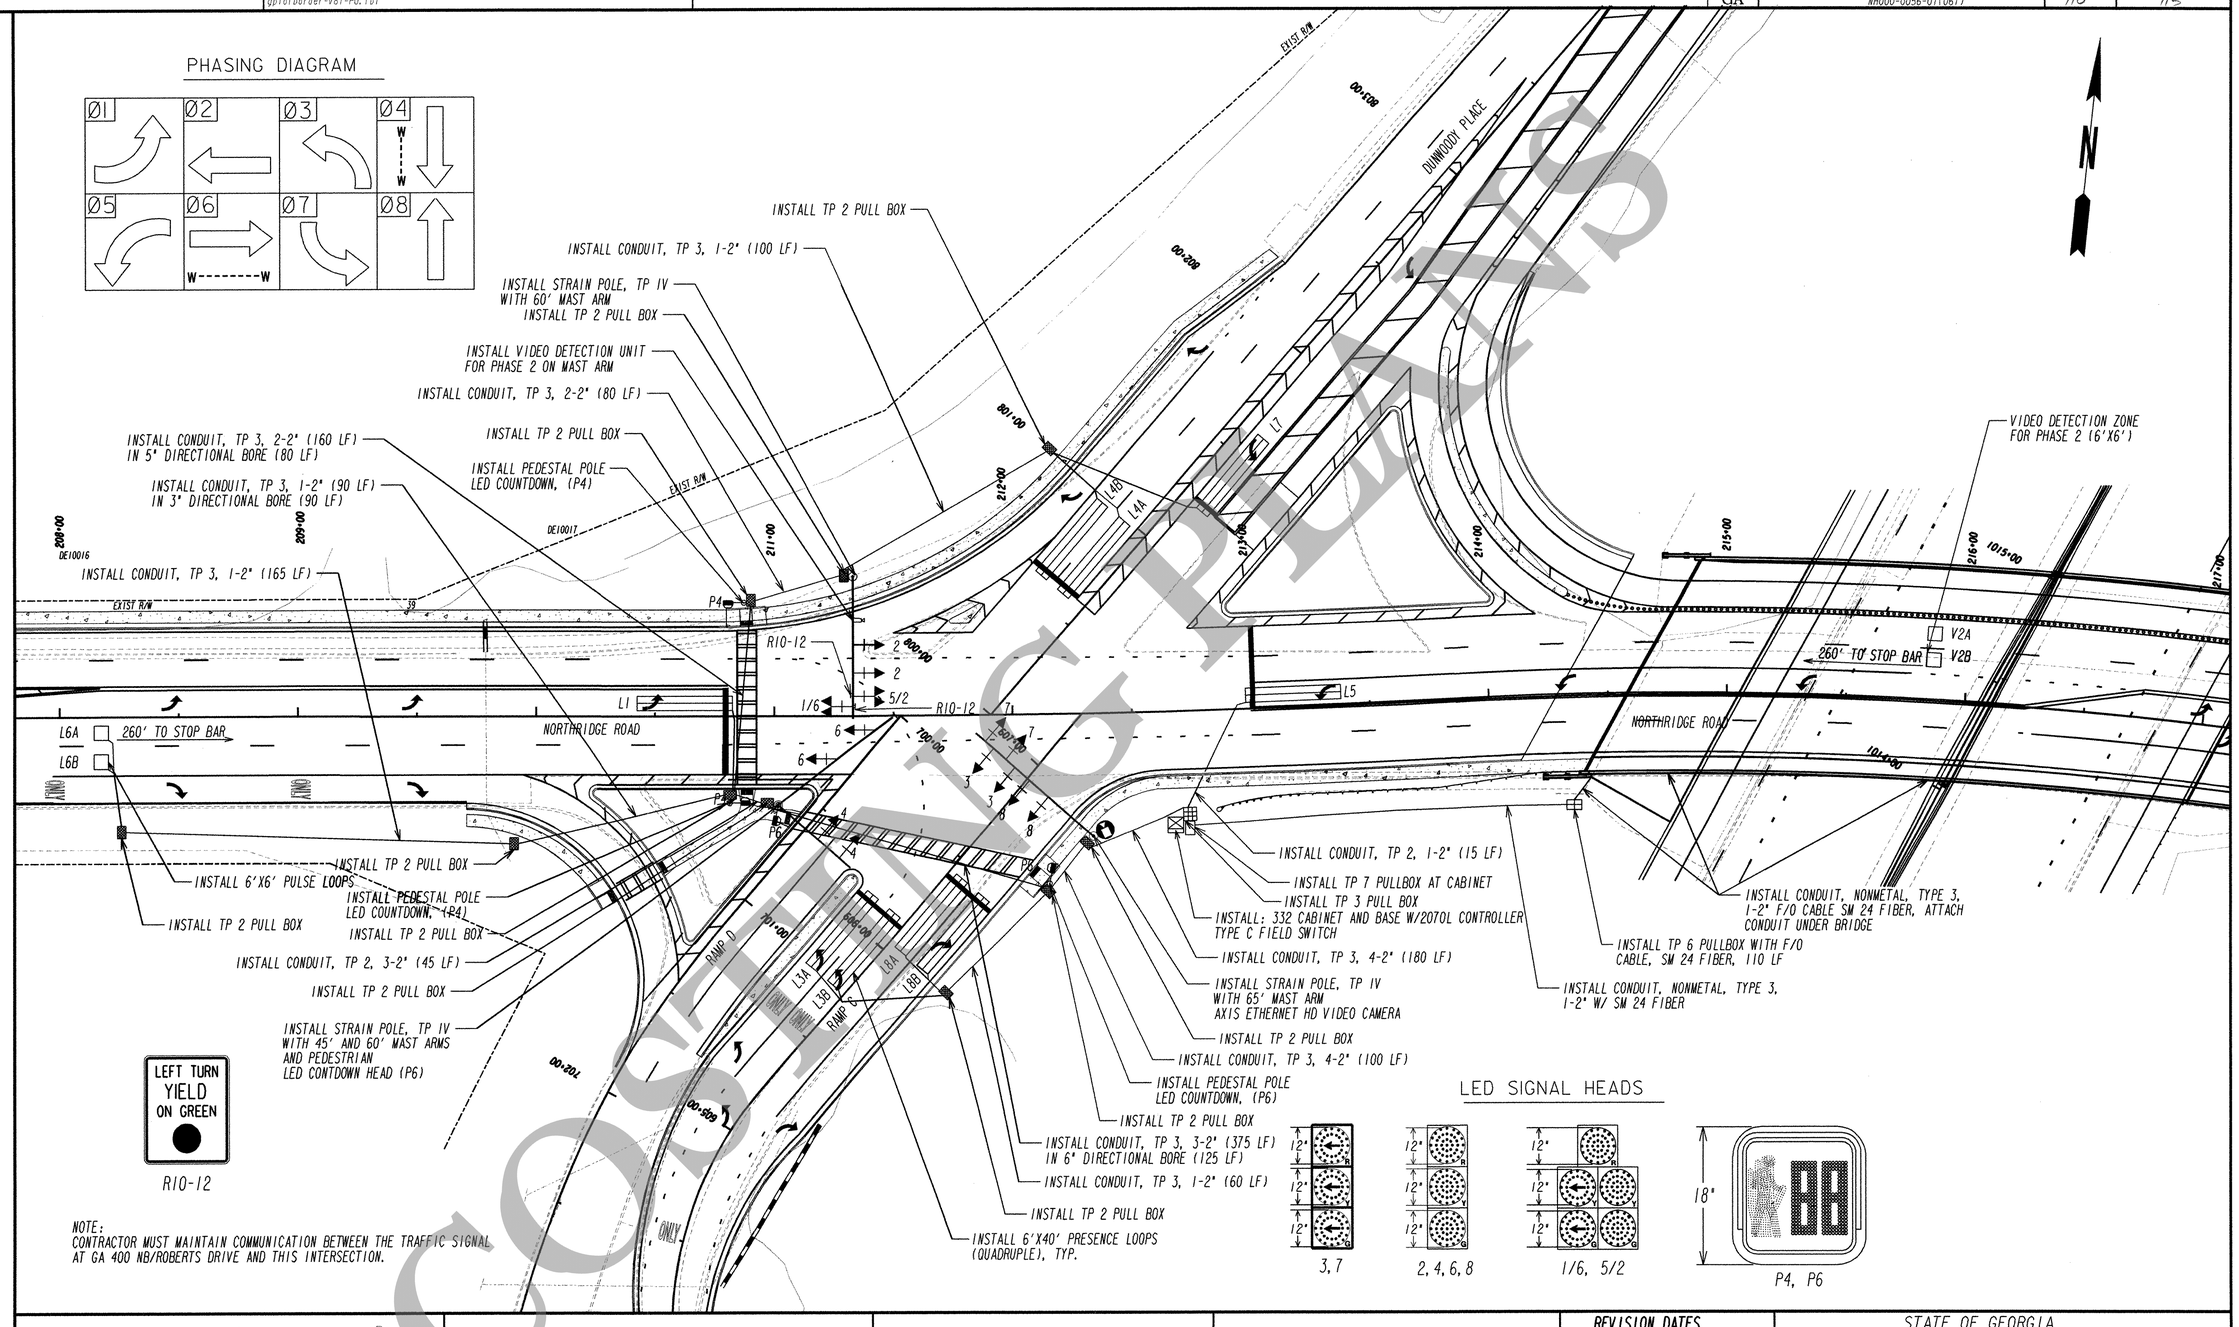


NOTE:
CONTRACTOR MUST MAINTAIN COMMUNICATION BETWEEN THE TRAFFIC SIGNAL AT GA 400 NB/ROBERTS DRIVE AND THIS INTERSECTION.

COSTING PLANS

| | |
|---|---|
| PROPERTY AND EXISTING R/W LINE | |
| REQUIRED R/W LINE | |
| CONSTRUCTION LIMITS | C F |
| EASEMENT FOR CONSTR & MAINTENANCE OF SLOPES | |
| EASEMENT FOR CONSTR OF SLOPES | |
| EASEMENT FOR CONSTR OF DRIVES | |

Kimley-Horn and Associates, Inc.

GEORGIA DEPARTMENT OF TRANSPORTATION

SCALE IN FEET
0 30 60 120

REVISION DATES

STATE OF GEORGIA
DEPARTMENT OF TRANSPORTATION
OFFICE: INNOVATIVE PROGRAM DELIVERY

**SIGNAL PLANS**
(50% PLANS FOR DESIGN-BUILD PACKAGE)
NORTHRIDGE RD AT DUNWOODY PLACE

DRAWING No. 27-01

3/1/2007 GPLN