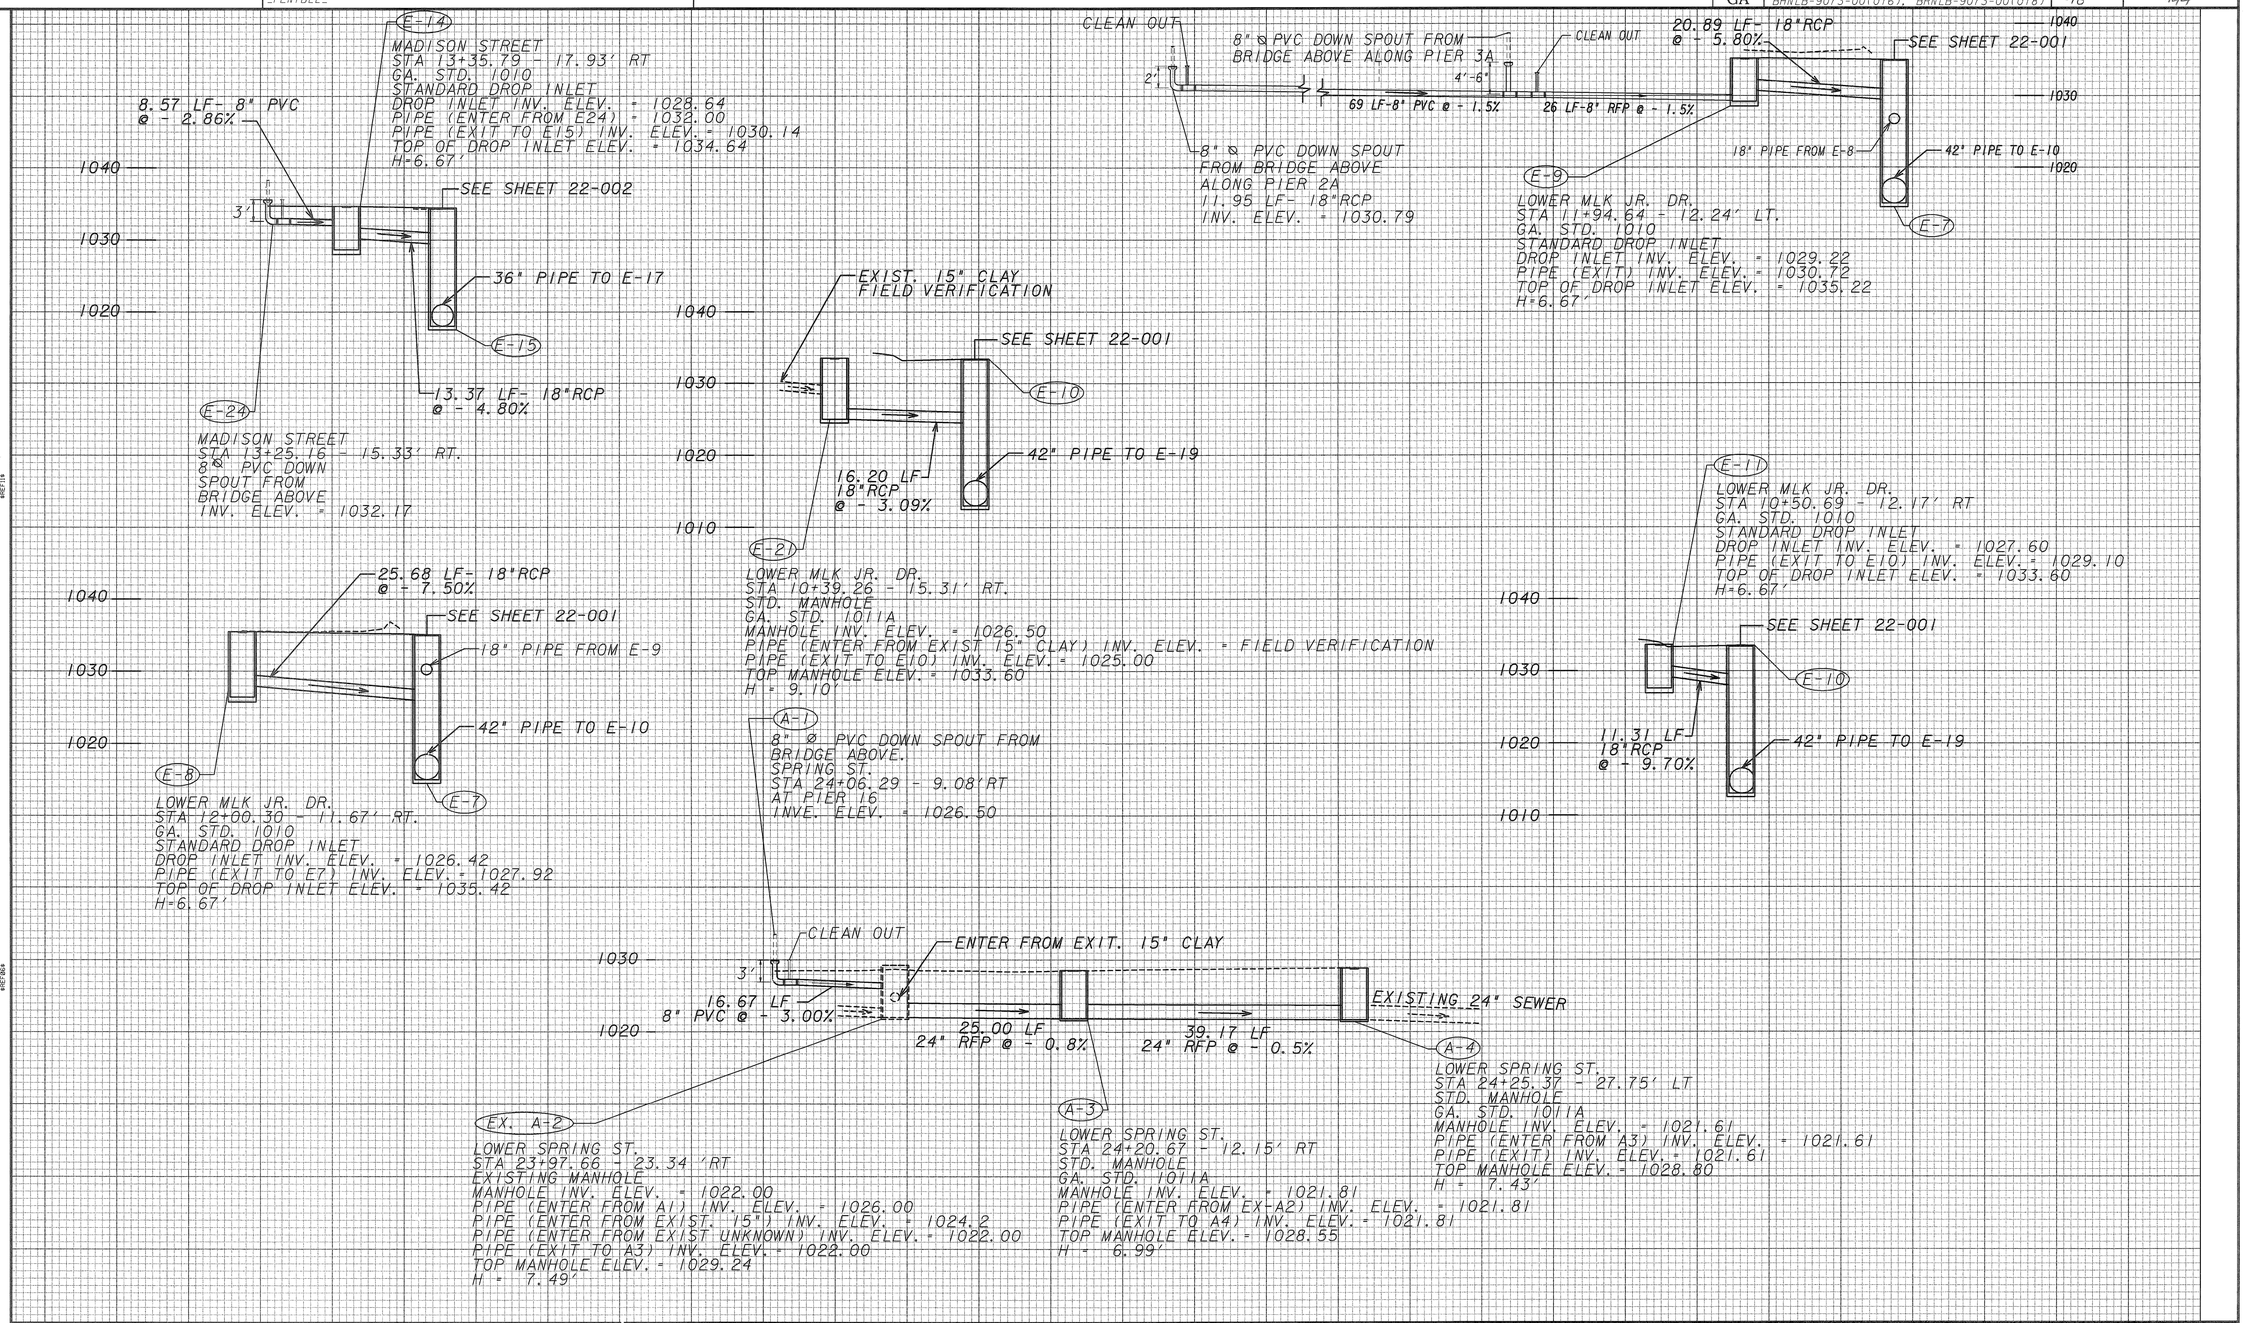

Heath & Lineback Engineers
INCORPORATED
2390 CANTON ROAD, BUILDING 200
MARIETTA, GEORGIA 30066-5393

HORIZONTAL SCALE: 1" = 10'
VERTICAL SCALE: 1" = 10'

REVISION DATES

STATE OF GEORGIA
DEPARTMENT OF TRANSPORTATION
OFFICE: PROGRAM DELIVERY

DRAINAGE PROFILES

SPRING STREET
VIADUCT OVER CSXT

DRAWING No. 22-003