DATE$$$	TIME$$$	PRF	DGN	STATE	PROJECT NUMBER	SHEET NO.	TOTAL SHEETS
$USER$		$$PENTABLE$$		GA	BHNLB-9073-00(016), BRNLB-9073-00(018)	62	444

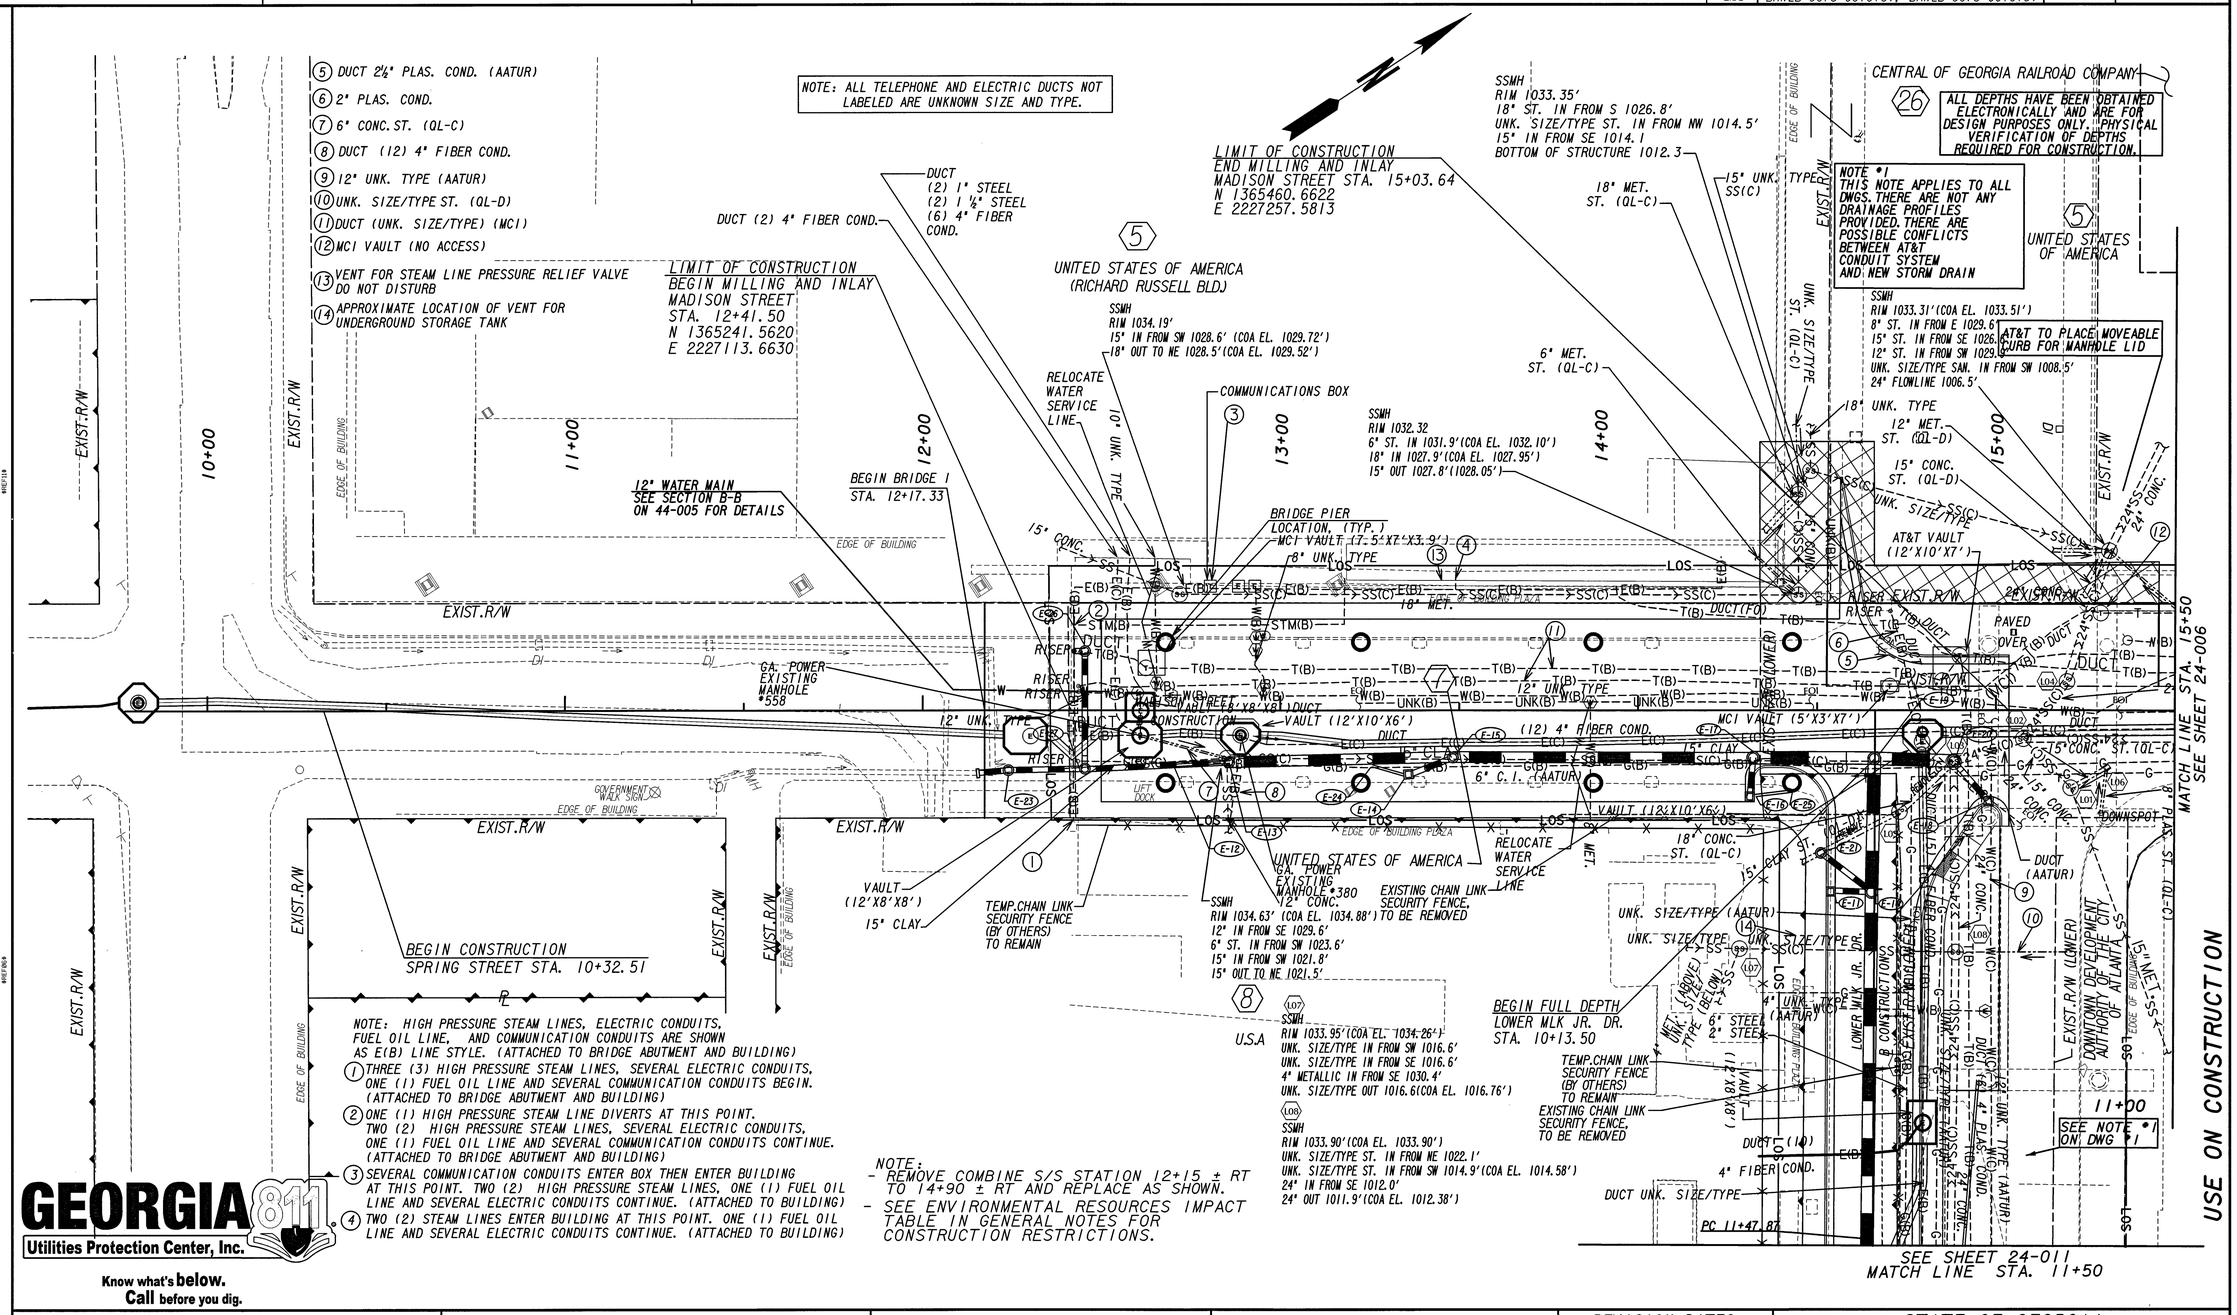

NOTE:
- REMOVE COMBINE S/S STATION 12+15 ± RT TO 14+90 ± RT AND REPLACE AS SHOWN.
- SEE ENVIRONMENTAL RESOURCES IMPACT TABLE IN GENERAL NOTES FOR CONSTRUCTION RESTRICTIONS.

PROPERTY AND EXISTING R/W LINE
REQUIRED R/W LINE
CONSTRUCTION LIMITS
EASEMENT FOR CONSTR & MAINTENANCE OF SLOPES
EASEMENT FOR CONSTR OF SLOPES
EASEMENT FOR CONSTR OF DRIVES

BEGIN LIMIT OF ACCESS.....BLA
END LIMIT OF ACCESS.....ELA
LIMIT OF ACCESS
REQ'D R/W & LIMIT OF ACCESS
ESA-HISTORIC BOUNDRIES

Heath & Lineback Engineers INCORPORATED
2390 CANTON ROAD, BUILDING 200
MARIETTA, GEORGIA 30066-5393

LAND LOT NO: 77
LAND DISTRICT: 14
GMD 1

SCALE IN FEET 0 20 40 80

REVISION DATES		
10-9-13		
4-10-14		

STATE OF GEORGIA
DEPARTMENT OF TRANSPORTATION
OFFICE: PROGRAM DELIVERY

UTILITY PLANS

LOWER MADISON STREET /MLK JR. DR.
SPRING STREET VIADUCT OVER CSXT

DRAWING No. 24-005

3/1/2007 GPLW