STATE	PROJECT NUMBER	SHEET NO.	TOTAL SHEETS
GA.	BHNLB-9073-00(016) BRNLB-9073-00(018)	177	444

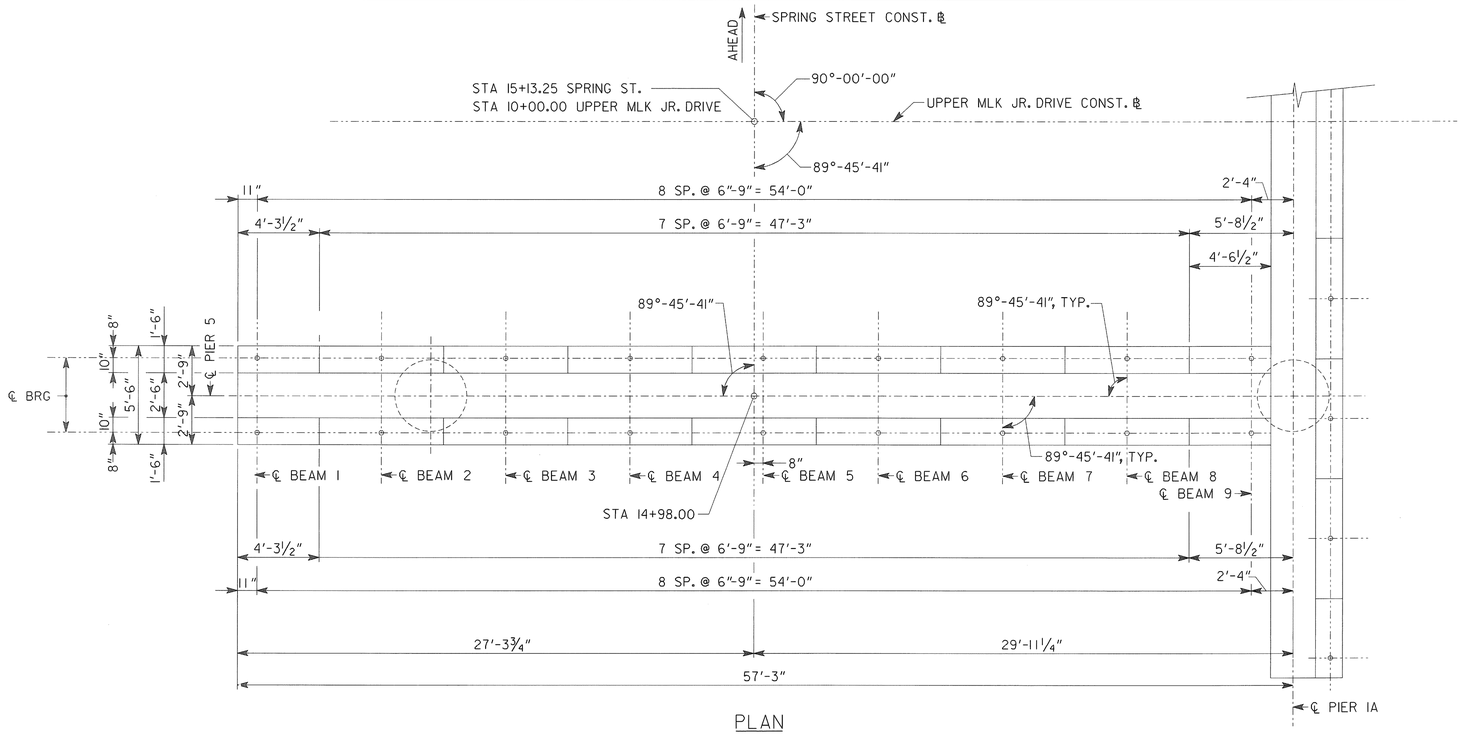

PLAN

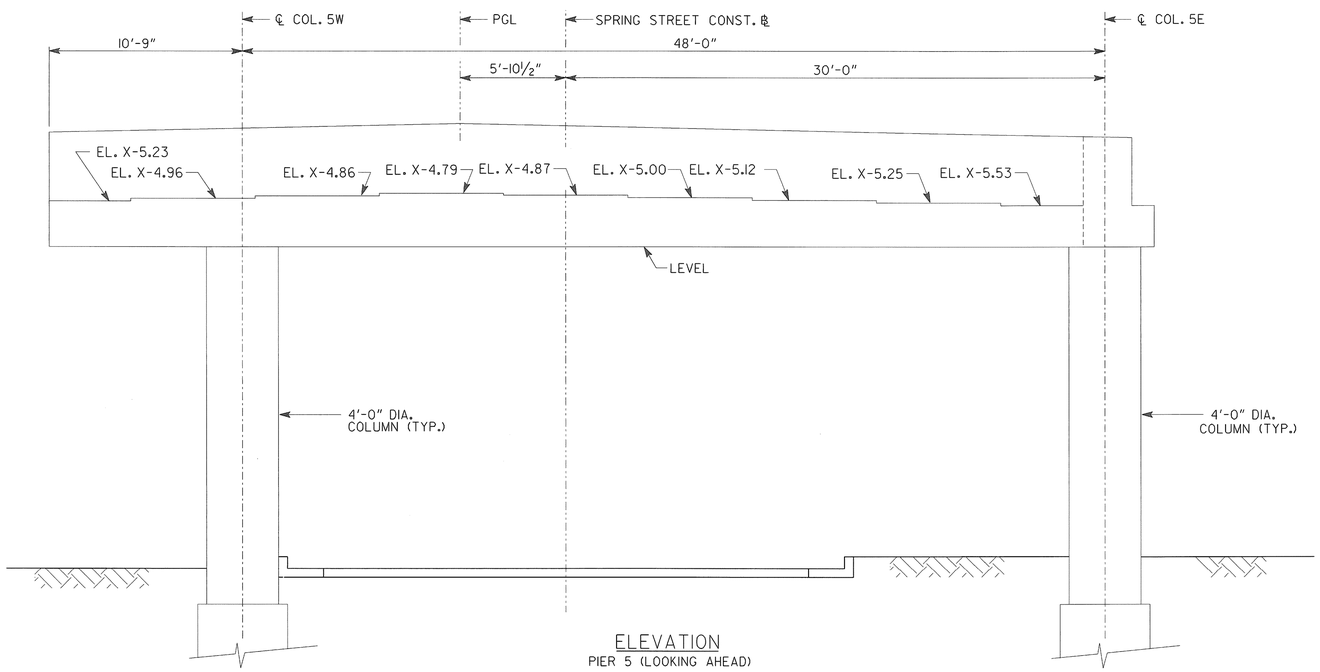

ELEVATION
PIER 5 (LOOKING AHEAD)

NOTES:

1. PIER 5 IS AN EXISTING STRUCTURE. THIS DRAWING IS PROVIDED FOR INFORMATION ONLY.
2. VERIFY ALL BEAM SEAT ELEVATIONS PRIOR TO SETTING BEARINGS OR BEAMS. NOTIFY ENGINEER OF ANY DISCREPANCIES.
3. ELEVATION "X" IS THE PROFILE GRADE ELEVATION (TOP OF THE BRIDGE) AT THE INTERSECTION WITH THE CENTERLINE OF PIER 5.

BRIDGE NO. 1

Heath & Lineback Engineers
INCORPORATED
2390 CANTON ROAD, BUILDING 200
MARIETTA, GEORGIA 30066-5393
(770)424-1668

GEORGIA
DEPARTMENT OF TRANSPORTATION
ENGINEERING DIVISION-OFFICE OF BRIDGES AND STRUCTURES

INTERMEDIATE BENT DETAILS - PIER 5
SPRING STREET VIADUCT OVER
CSX TRANSPORTATION

FULTON COUNTY — BHNLB-9073-00(016) BRNLB-9073-00(018)

SCALE: ¼" = 1'-0" — JULY 2013

DRAWING NO.	BY	DATE	REVISIONS
35 - 060			
BRIDGE SHEET 60 OF 79			

DESIGNED	KAK	CHECKED	RLF/GBL	REVIEWED	WMD/DLC
DRAWN	JRL	DESIGN GROUP	SWW	APPROVED	BFR

1 INCH WHEN PRINTED FULL SIZE

J:\ 201044 \ BRIDGE \ BRIDGE 1 \ SSI IBT3.DGN