STATE	PROJECT NUMBER	SHEET NO.	TOTAL SHEETS
GA	BHNLB-9073-00(016), BRNLB-9073-00(018)	401	444

VOID

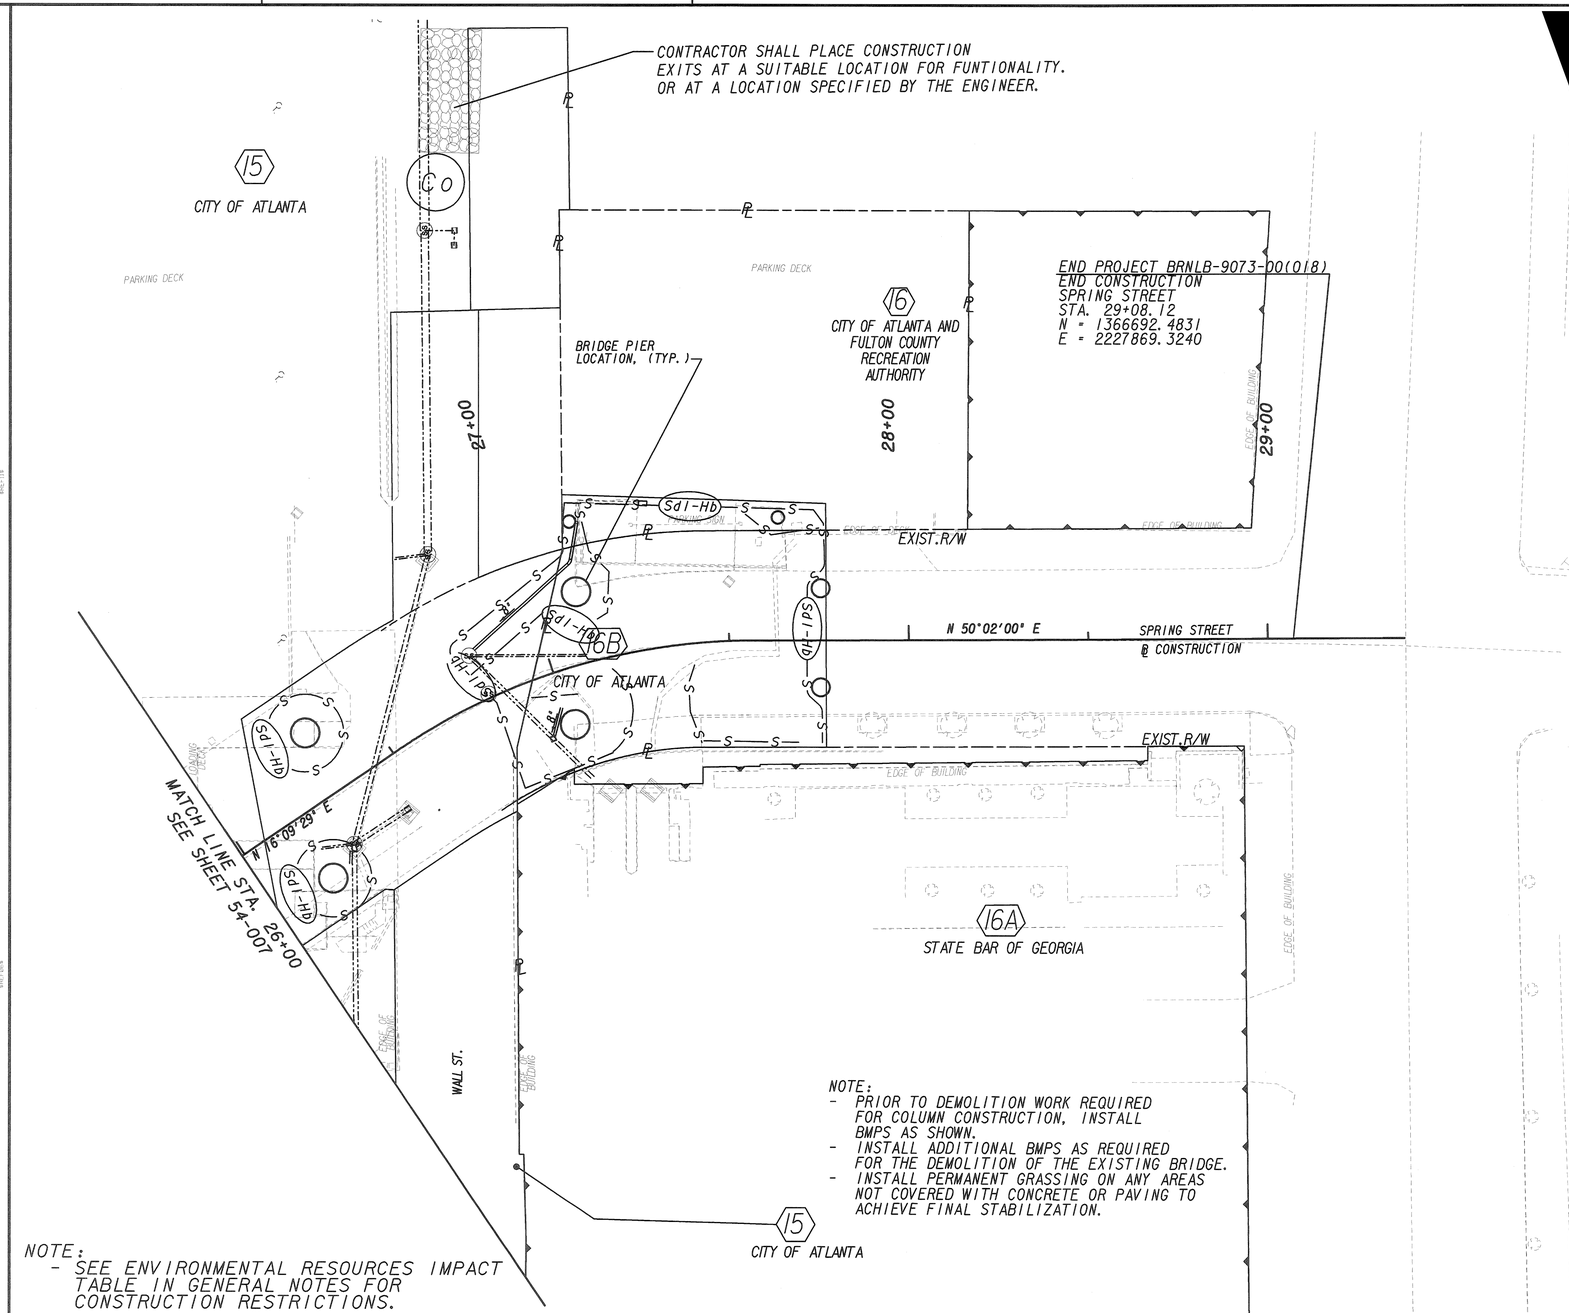

NOTE:
- PRIOR TO DEMOLITION WORK REQUIRED FOR COLUMN CONSTRUCTION, INSTALL BMPS AS SHOWN.
- INSTALL ADDITIONAL BMPS AS REQUIRED FOR THE DEMOLITION OF THE EXISTING BRIDGE.
- INSTALL PERMANENT GRASSING ON ANY AREAS NOT COVERED WITH CONCRETE OR PAVING TO ACHIEVE FINAL STABILIZATION.

NOTE:
- SEE ENVIRONMENTAL RESOURCES IMPACT TABLE IN GENERAL NOTES FOR CONSTRUCTION RESTRICTIONS.

STAGE 1A

PROPERTY AND EXISTING R/W LINE
REQUIRED R/W LINE
CONSTRUCTION LIMITS
EASEMENT FOR CONSTR & MAINTENANCE OF SLOPES
EASEMENT FOR CONSTR OF SLOPES
EASEMENT FOR CONSTR OF DRIVES

BEGIN LIMIT OF ACCESS.....BLA
END LIMIT OF ACCESS.....ELA
LIMIT OF ACCESS
REQ'D R/W & LIMIT OF ACCESS
ESA-HISTORIC BOUNDRIES

Heath & Lineback Engineers INCORPORATED
2390 CANTON ROAD, BUILDING 200
MARIETTA, GEORGIA 30066-5393

LAND LOT NO: 78
LAND DISTRICT: 14
GMD 1

SCALE IN FEET
0 20 40 80

REVISION DATES

STATE OF GEORGIA
DEPARTMENT OF TRANSPORTATION
OFFICE: PROGRAM DELIVERY

BMP LOCATION DETAILS
LOWER SPRING STREET

SPRING STREET
VIADUCT OVER CSXT

DRAWING NO. 54-008

3/1/2007 GPLN