VOID

8/6/2013 11:48:41 AM PRF	J:\2011044\752086\dgn\752086ut03.dgn	STATE	PROJECT NUMBER	SHEET NO.	TOTAL SHEETS
USER:gcunningham _PENTBLL_		GA	BHNLB-9073-00(016), BRNLB-9073-00(018)	60	444

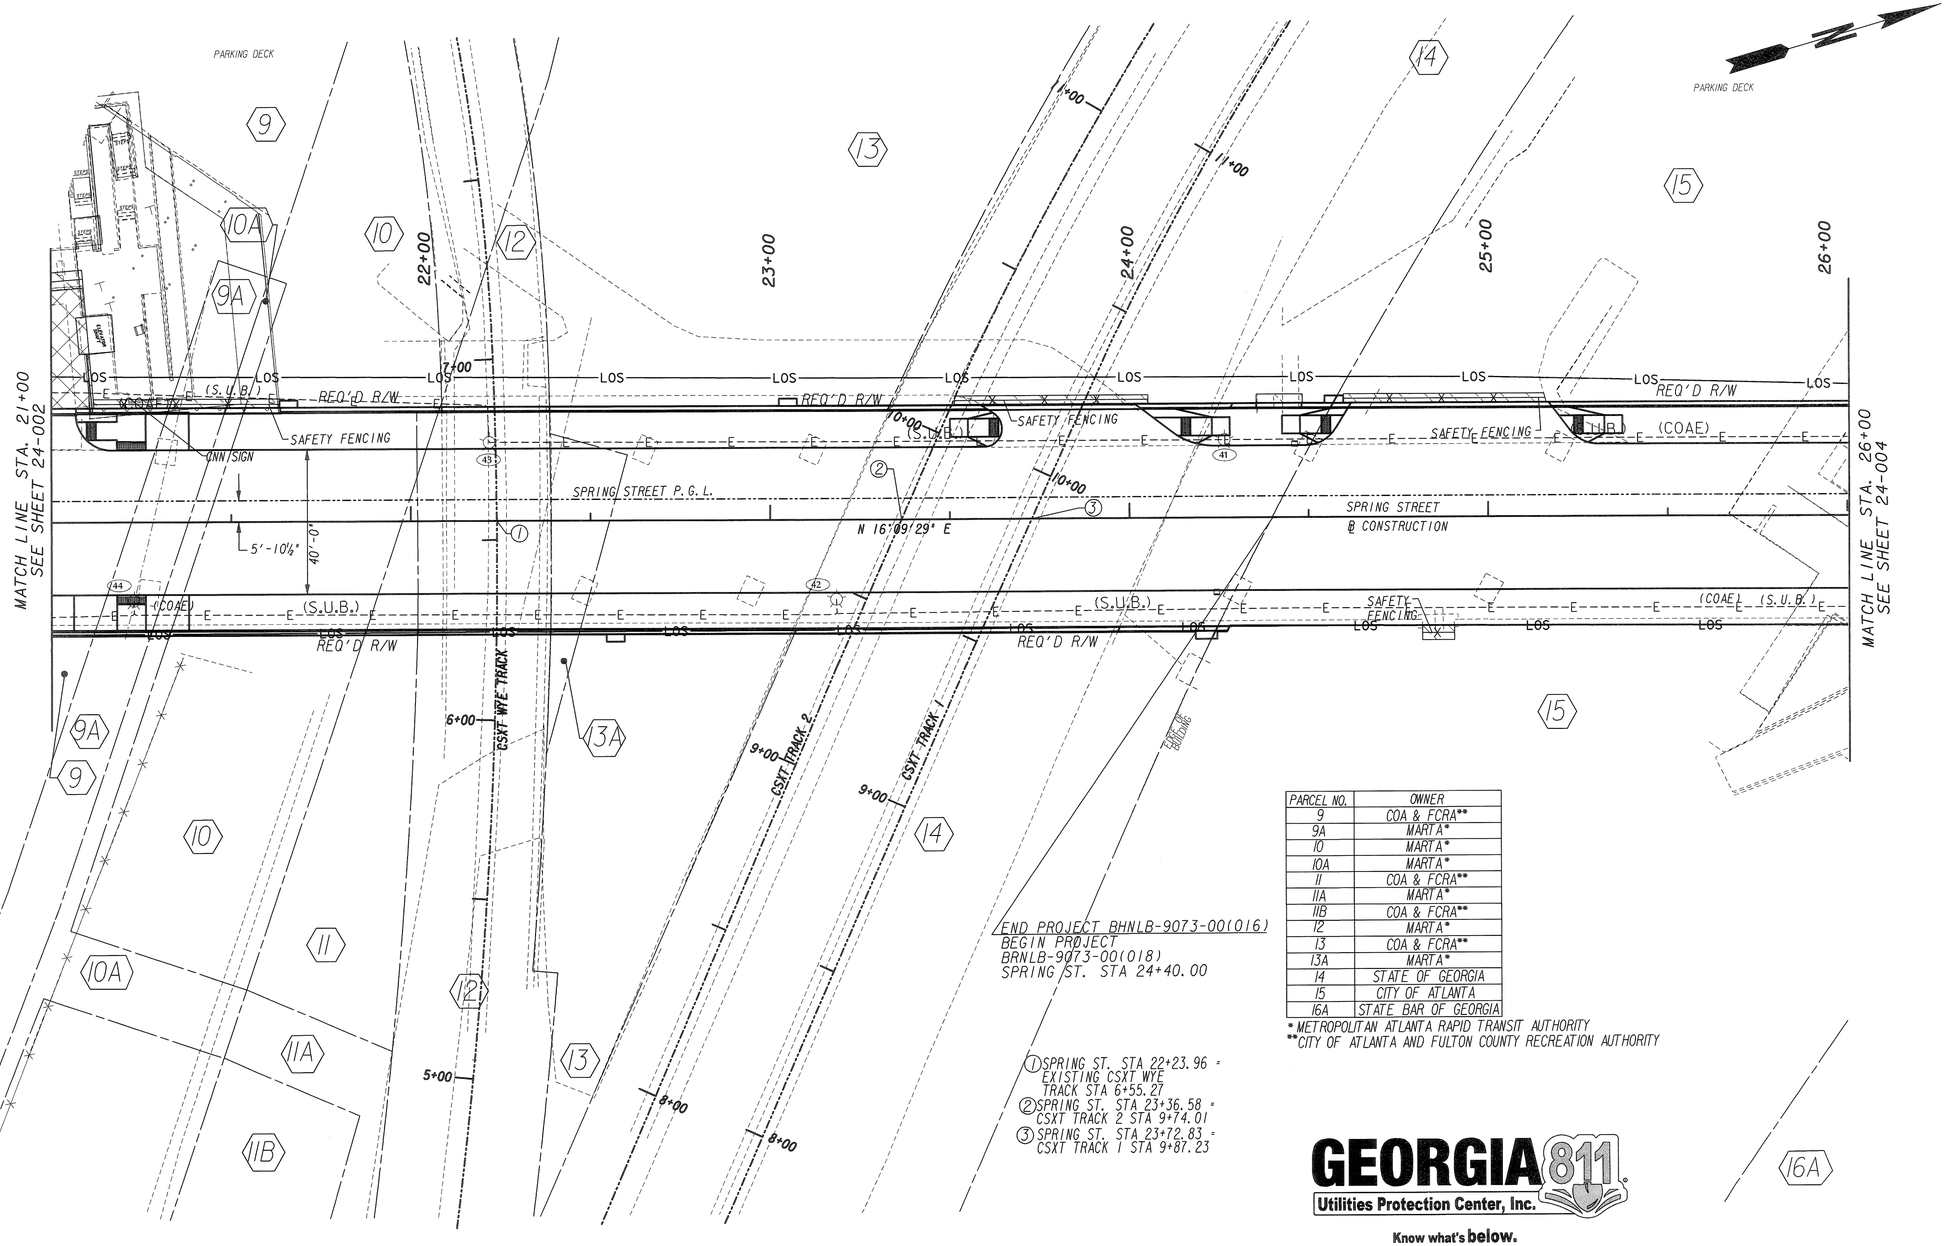

PARCEL NO.	OWNER
9	COA & FCRA**
9A	MARTA*
10	MARTA*
10A	MARTA*
11	COA & FCRA**
11A	MARTA*
11B	COA & FCRA**
12	MARTA*
13	COA & FCRA**
13A	MARTA*
14	STATE OF GEORGIA
15	CITY OF ATLANTA
16A	STATE BAR OF GEORGIA

* METROPOLITAN ATLANTA RAPID TRANSIT AUTHORITY
** CITY OF ATLANTA AND FULTON COUNTY RECREATION AUTHORITY

GEORGIA 811
Utilities Protection Center, Inc.
Know what's **below.**
Call before you dig.

PROPERTY AND EXISTING R/W LINE
REQUIRED R/W LINE
CONSTRUCTION LIMITS
EASEMENT FOR CONSTR & MAINTENANCE OF SLOPES
EASEMENT FOR CONSTR OF SLOPES
EASEMENT FOR CONSTR OF DRIVES

BEGIN LIMIT OF ACCESS.....BLA
END LIMIT OF ACCESS.....ELA
LIMIT OF ACCESS
REQ'D R/W & LIMIT OF ACCESS

Heath & Lineback Engineers
INCORPORATED
2390 CANTON ROAD, BUILDING 200
MARIETTA, GEORGIA 30066-5393

LAND LOT NO: 78
LAND DISTRICT: 14
GMD 1

SCALE IN FEET
0 20 40 80

REVISION DATES

STATE OF GEORGIA
DEPARTMENT OF TRANSPORTATION
OFFICE: PROGRAM DELIVERY

UTILITY PLANS
UPPER SPRING STREET

SPRING STREET
VIADUCT OVER CSXT

DRAWING No. 24-003

3/1/2007 GPLN