LEGEND

- PULL BOX OR JUNCTION BOX
- LIGHTING STANDARD POLE BASE
- PARKING AREA LUMINAIRE
- WALL PACK
- xx-x#x — CIRCUIT (SEE LABELS FOR CIRCUIT NUMBER, SIZE, AND QUANTITY OF CONDUCTORS
- 3-#10 AWG TO LUMINAIRES (INSIDE POLE)

CCT LABELING SCHEME

A2-2#10

- CONDUCTOR SIZE (AWG)
- QUANTITY OF CONDUCTORS
- CCT NUMBER
- SERVICE POINT ID

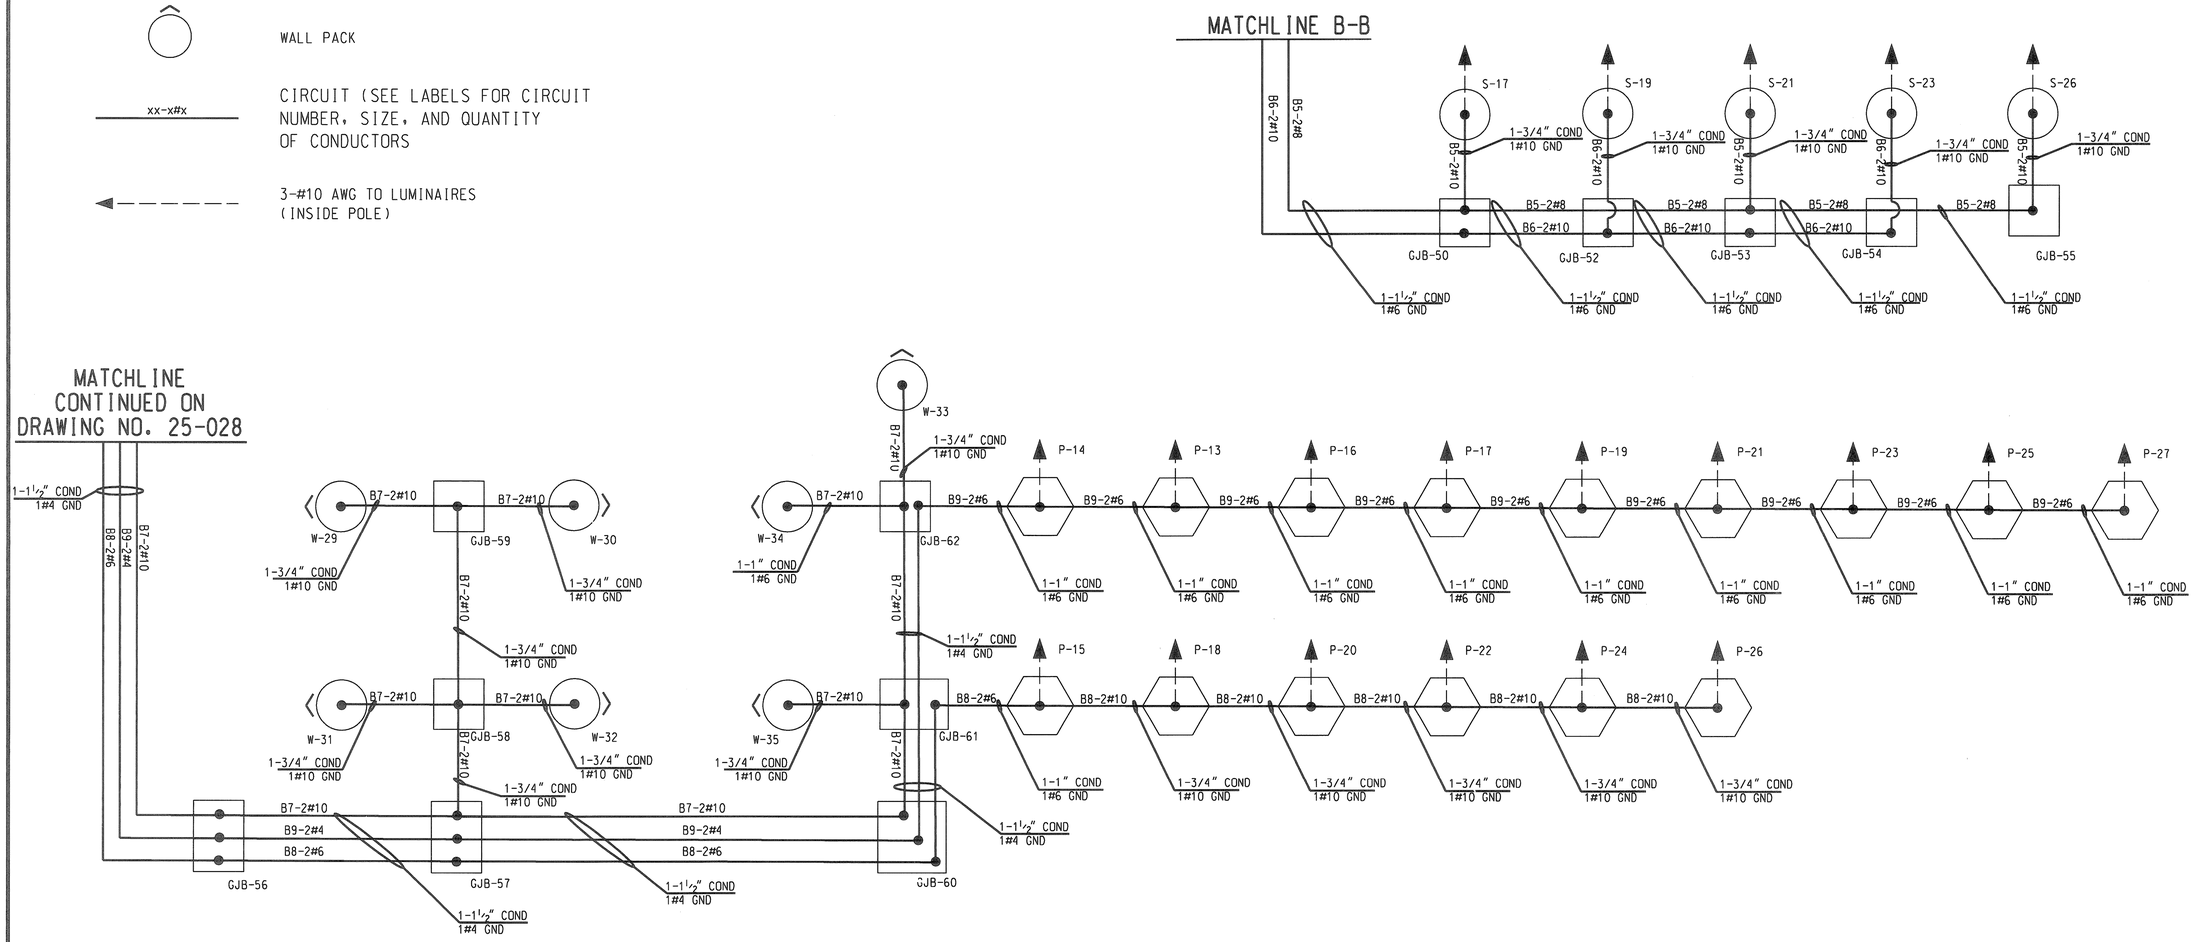

GRESHAM SMITH AND PARTNERS

Heath & Lineback Engineers INCORPORATED
2390 CANTON ROAD, BUILDING 200
MARIETTA, GEORGIA 30066-5393

NOT TO SCALE

REVISION DATES

STATE OF GEORGIA
DEPARTMENT OF TRANSPORTATION
OFFICE: URBAN DESIGN

SINGLE LINE DIAGRAM
SERVICE POINT B (2 of 2)

SPRING STREET
VIADUCT OVER CSX

DRAWING No. 25-029

3/1/2007 GPLH