STATE	PROJECT NUMBER	SHEET NO.	TOTAL SHEETS
GA.	BHNLB-9073-00(016) BRNLB-9073-00(018)	125	444

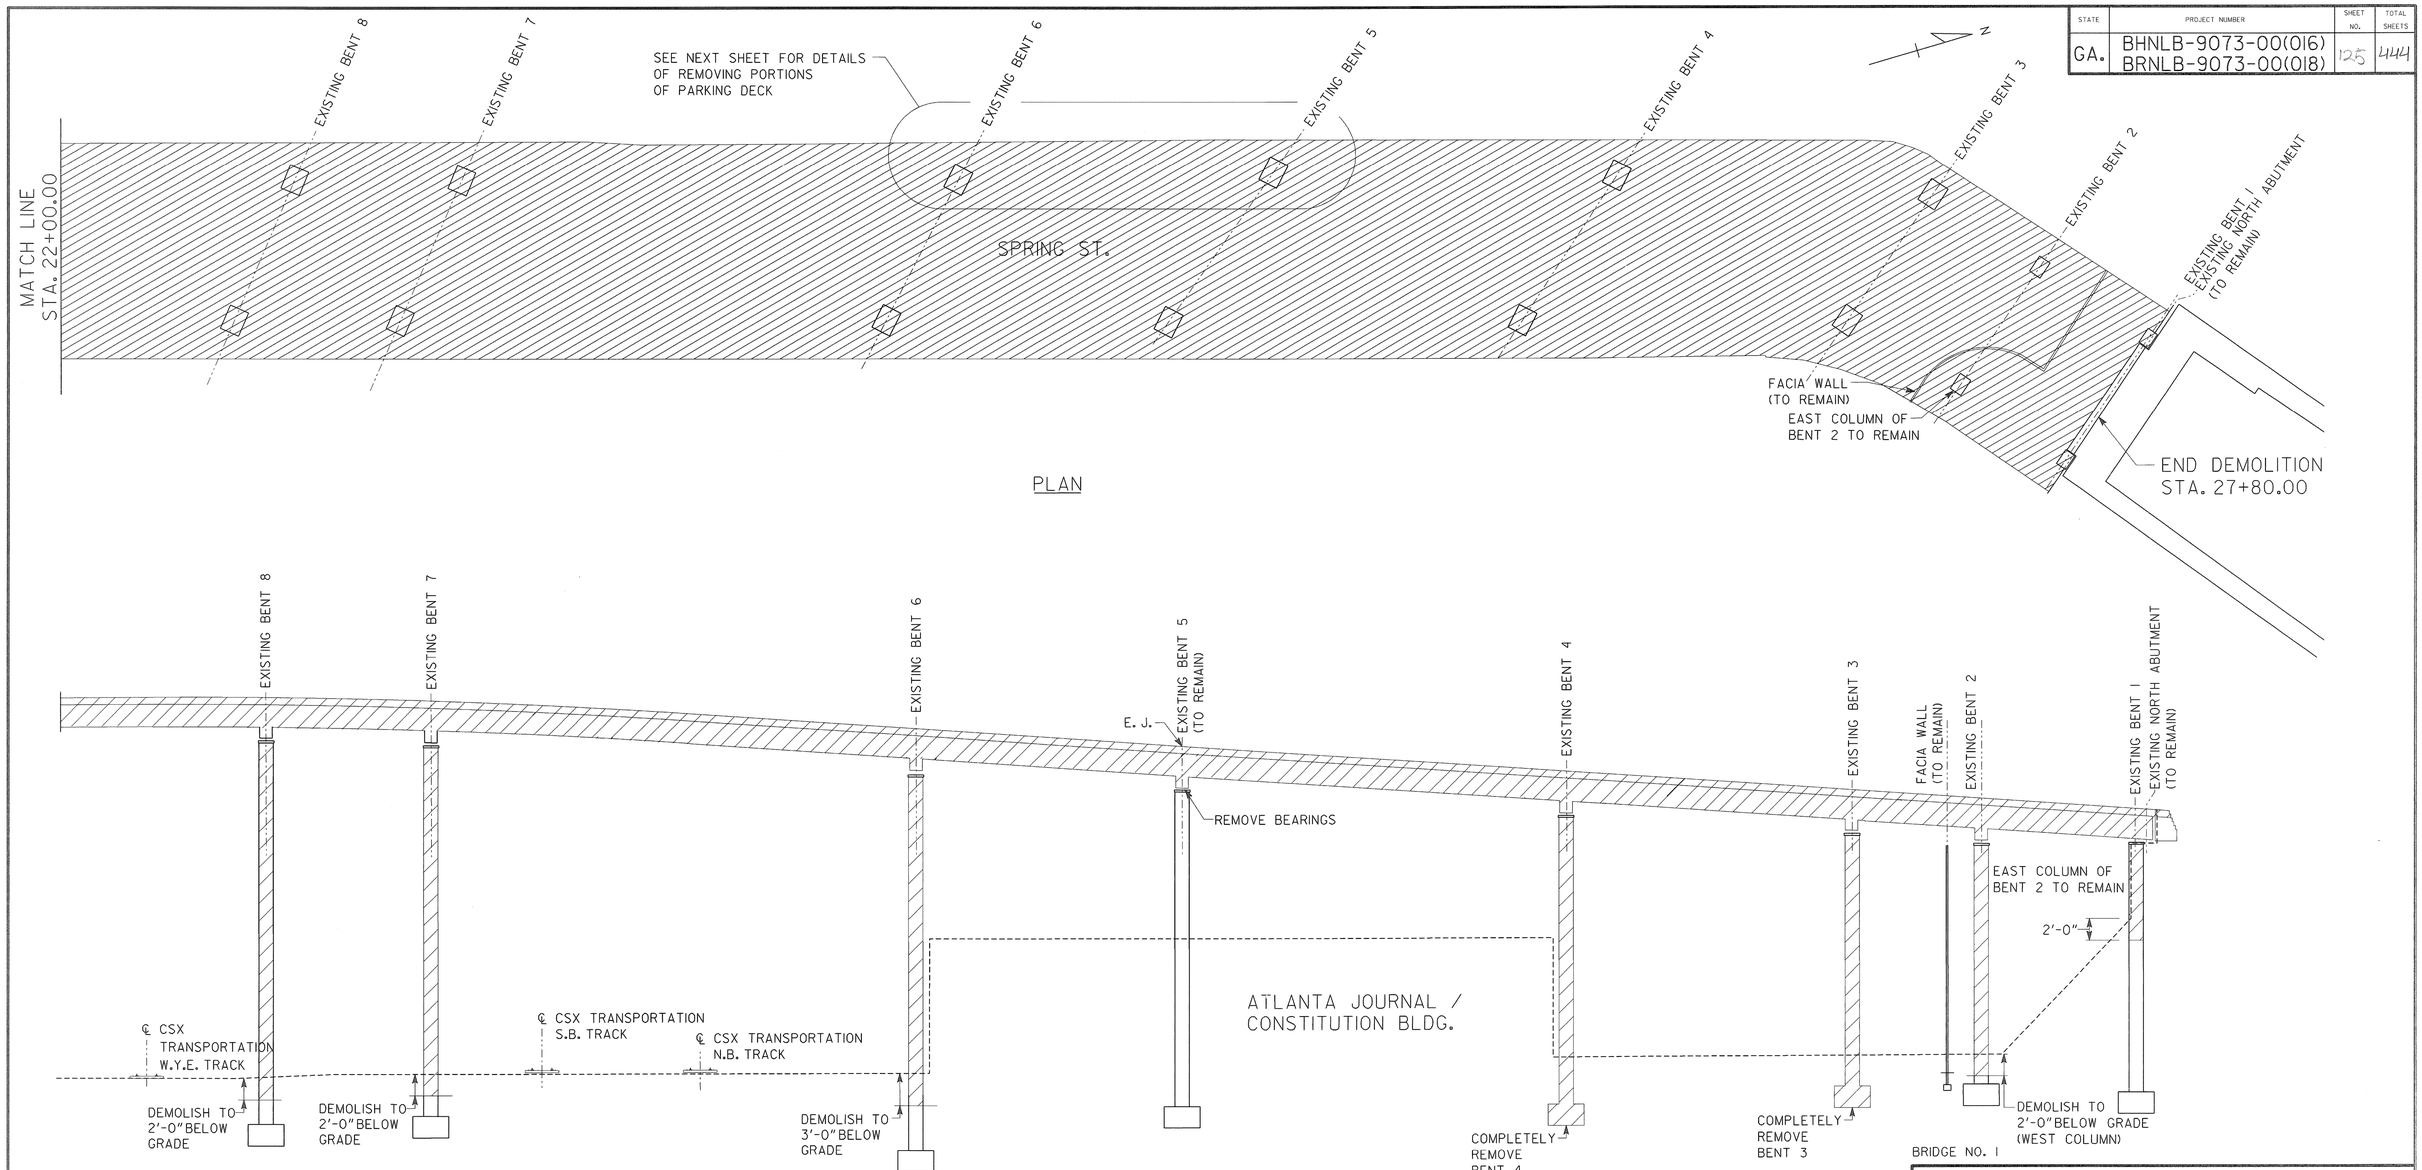

NOTES:

1. ▨ - INDICATES STRUCTURE TO BE REMOVED.
2. E.J. DENOTES EXPANSION JOINT.

Heath & Lineback Engineers
INCORPORATED
2390 CANTON ROAD, BUILDING 200
MARIETTA, GEORGIA 30066-5393
(770)424-1668

GEORGIA
DEPARTMENT OF TRANSPORTATION
ENGINEERING DIVISION-OFFICE OF BRIDGES AND STRUCTURES

DEMOLITION PLAN
STA. 22+00.00 TO 28+00.00
SPRING STREET VIADUCT OVER
CSX TRANSPORTATION

FULTON COUNTY

BHNLB-9073-00(016)
BRNLB-9073-00(018)

SCALE: 1" = 20'-0"

JULY 2013

DRAWING NO.	DATE	REVISIONS	BY
35 - 008			
BRIDGE SHEET 8 OF 79			

DESIGNED	KAK	CHECKED	BKA/GBL	REVIEWED	WMD/DLC
DRAWN	JRL	DESIGN GROUP	SWW	APPROVED	BFR

1 INCH WHEN PRINTED FULL SIZE

J:\ 2011044 \ BRIDGE \ BRIDGE 1 \ SS1 DEM04.DGN