STATE	PROJECT NUMBER	SHEET NO.	TOTAL SHEETS
GA.	BHNLB-9073-00(016) BRNLB-9073-00(018)	126	444

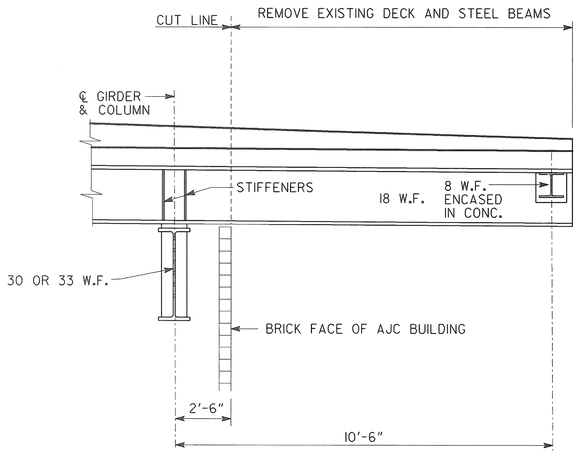

EXISTING SECTION AT AJC BUILDING

LOOKING AHEAD
NO SCALE

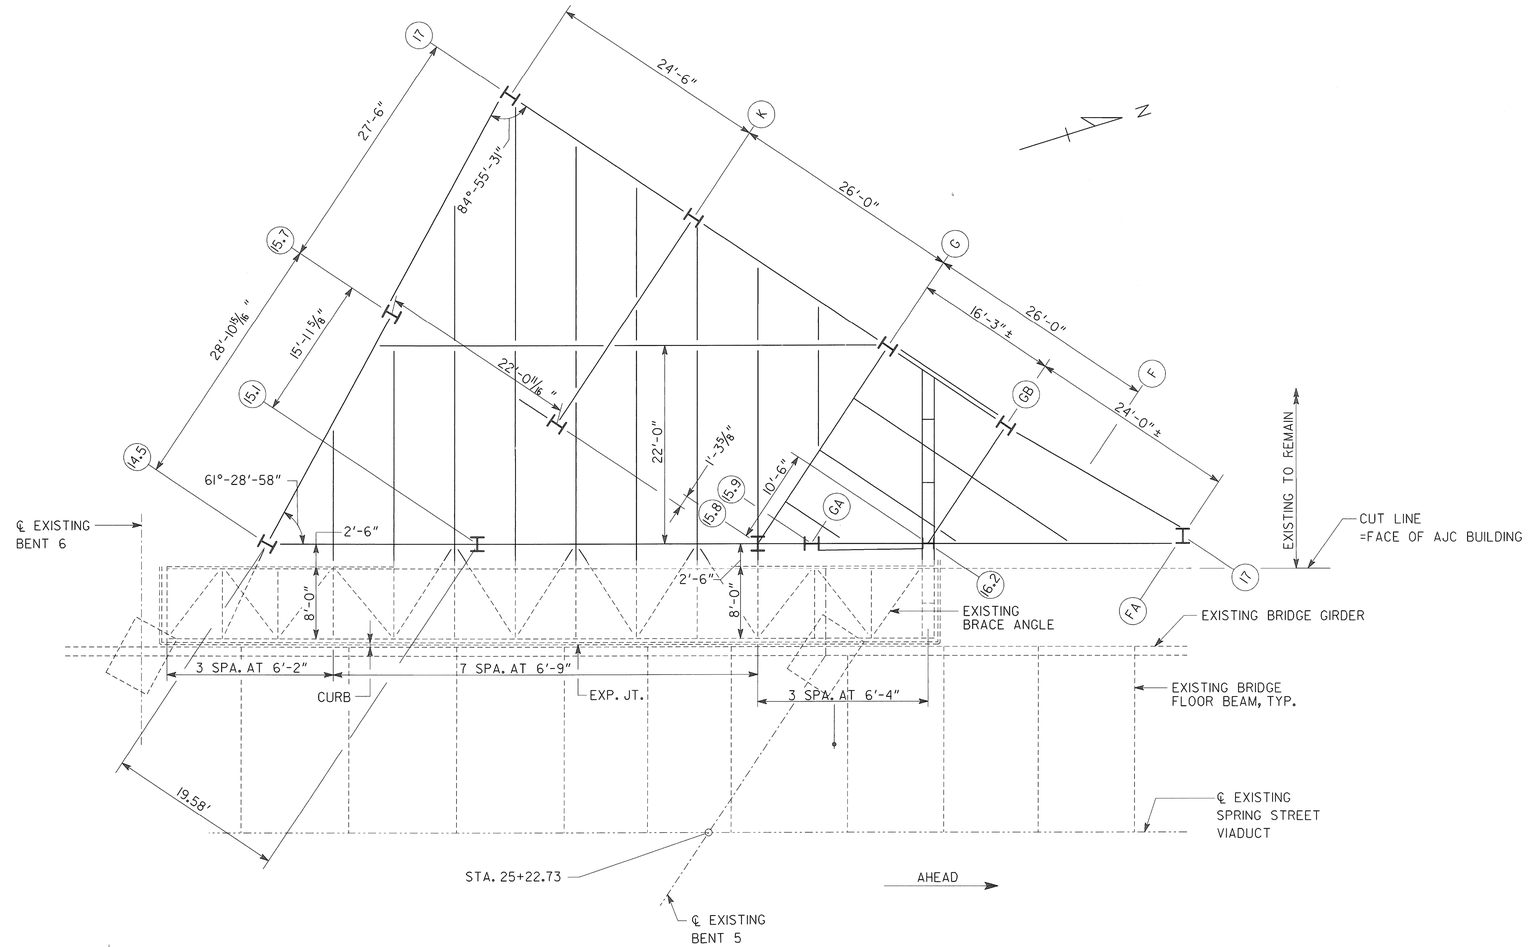

PLAN

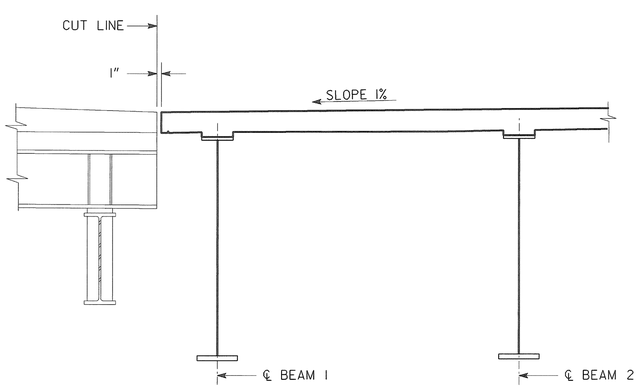

PROPOSED SECTION AT AJC BUILDING

NO SCALE
(LOOKING AHEAD)

NOTES:

1. THE CONTRACTOR IS TO COORDINATE CONSTRUCTION ACTIVITIES WITH AJC.

2. THE FRAMING PLAN AND ALL DIMENSIONS SHOWN ARE DUPLICATED FROM DRAWING C-6 TITLED "NEW WAREHOUSE BUILDING PARKING DECK-PART 'C' "DATED 4-30-68 REV. 2 AND C-9A TITLED "SUPERSTRUCT. DETAILS (SHT #2) PART 'C & D'"DATED 4/30/68 REV. 1, OBTAINED FROM AJC.

3. THE AJC PARKING DECK RAMP SHALL BE PARTIALLY DEMOLISHED TO THE RIGHT (LOOKING STATION AHEAD) OF THE CUT LINE AS SHOWN. THE CUT LINE IS LOCATED AT THE EXTERIOR FACE OF THE AJC BUILDING. THE CONCRETE DECK CUT MUST BE CLEAN, VERTICAL AND STRAIGHT.

4. THE CUT ENDS OF STEEL MEMBERS SHALL BE CLEANED AND PAINTED AS PER SECTION 535 OF THE GA. STANDARD SPECIFICATIONS.

5. THE INTERIOR STRUCTURAL STEEL BEAMS ARE COVERED WITH ASBESTOS. THE CONTRACTOR SHALL MINIMIZE VIBRATION AND IMPACT TO THESE MEMBERS.

6. INCLUDE THE COST OF THIS WORK IN THE PRICE BID FOR "REMOVAL OF PARTS OF EXISTING BR, BR NO-1."

BRIDGE NO. 1

Heath & Lineback Engineers
INCORPORATED
2390 CANTON ROAD, BUILDING 200
MARIETTA, GEORGIA 30066-5393
(770)424-1668

GEORGIA
DEPARTMENT OF TRANSPORTATION
ENGINEERING DIVISION-OFFICE OF BRIDGES AND STRUCTURES

ATLANTA JOURNAL/CONSTITUTION
DECK MODIFICATION
SPRING STREET VIADUCT OVER
CSX TRANSPORTATION

FULTON COUNTY — BHNLB-9073-00(016) BRNLB-9073-00(018)

REVISIONS	BY	DATE

DRAWING NO. 35 - 009
BRIDGE SHEET 9 OF 79

SCALE: 1/8" = 1'-0" — JULY 2013

DESIGNED	KAK	CHECKED	RLF/GBL	REVIEWED	WMD/DLC
DRAWN	JRL	DESIGN GROUP	SWW	APPROVED	BFR

1 INCH WHEN PRINTED FULL SIZE

JK 2011024 \ BRIDGE \ BRIDGE 1 \ SSI AJCDECK.DGN