STATE	PROJECT NUMBER	SHEET NO.	TOTAL SHEETS
GA.	BHNLB-9073-00(016) BRNLB-9073-00(018)	178	444

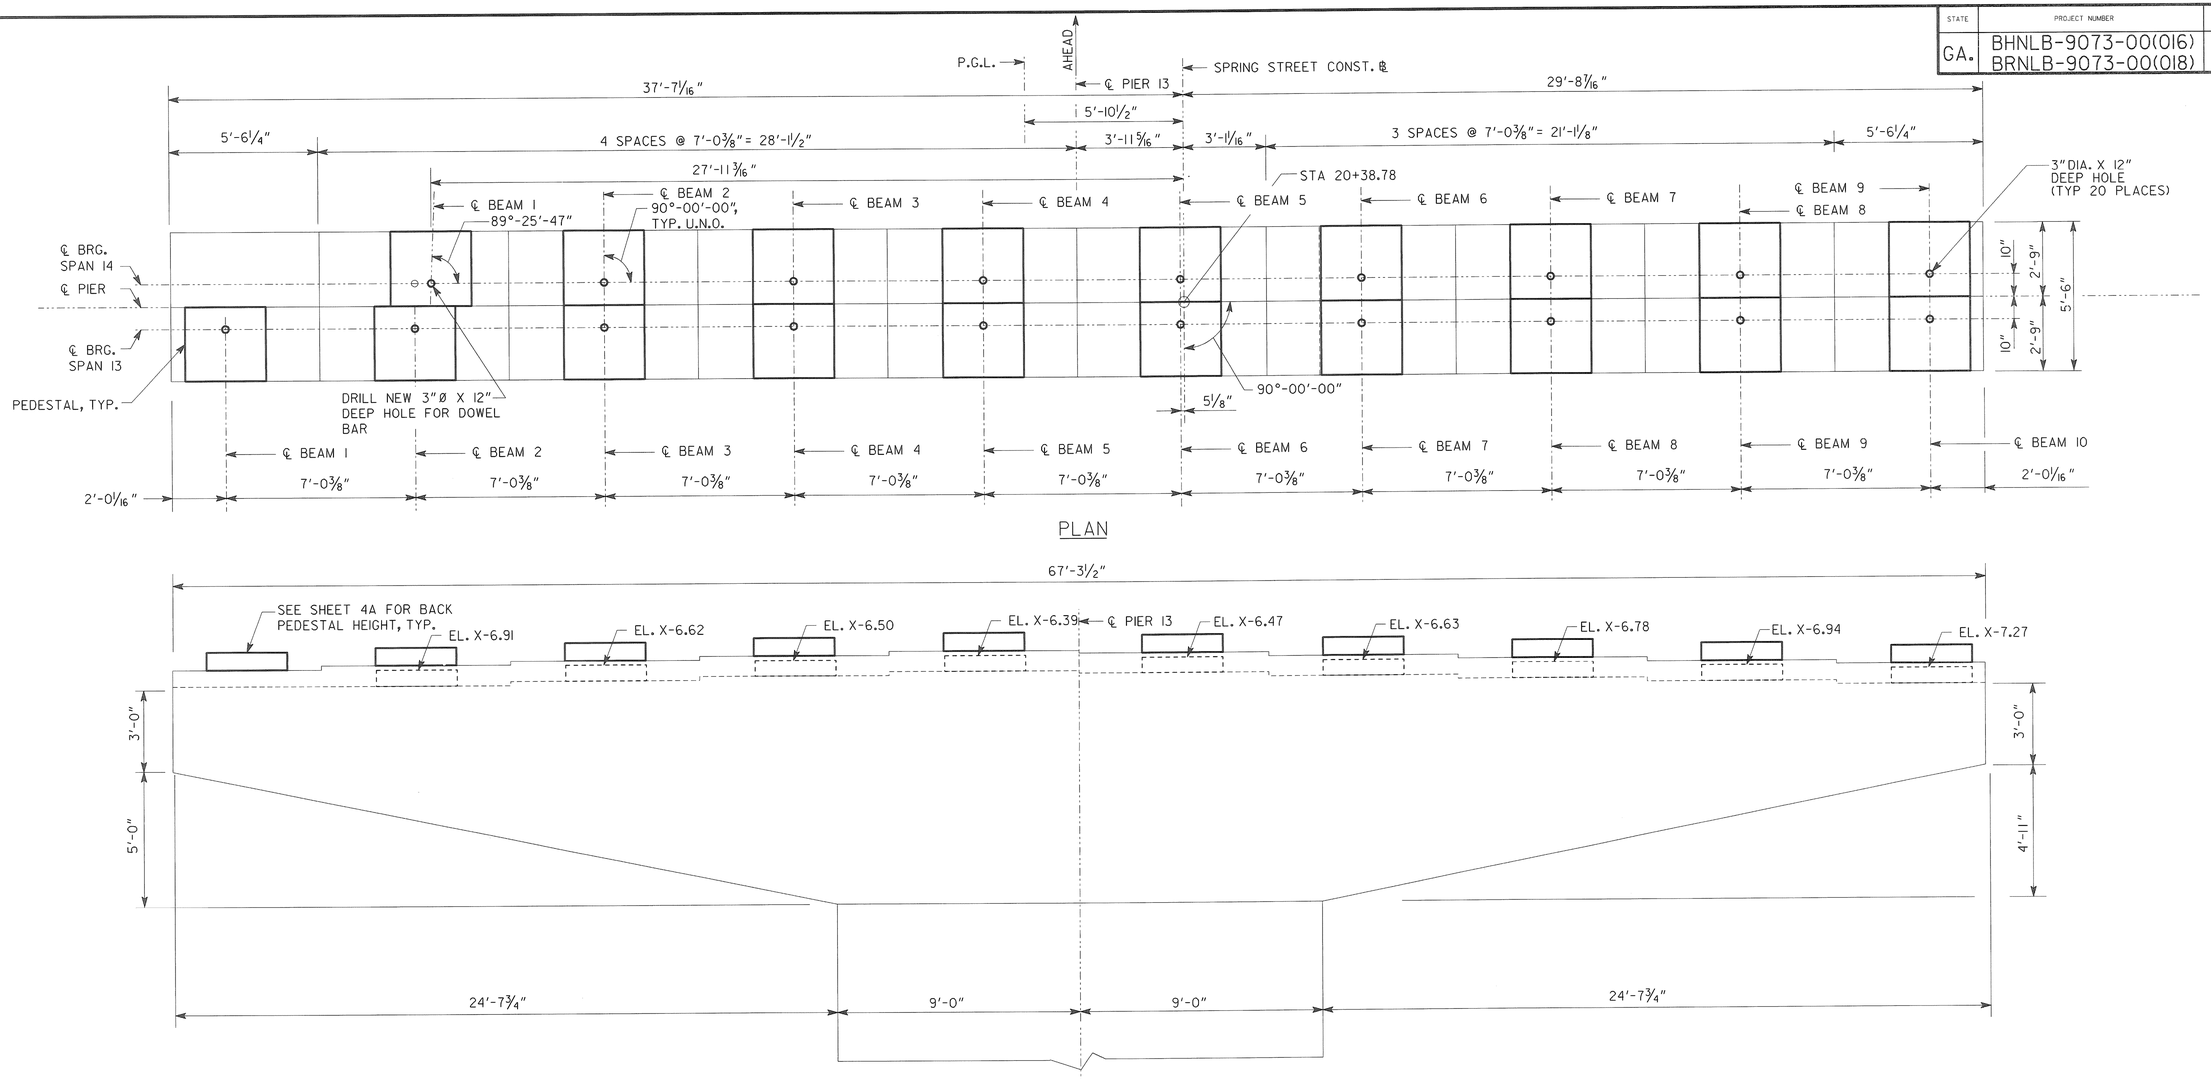

PLAN

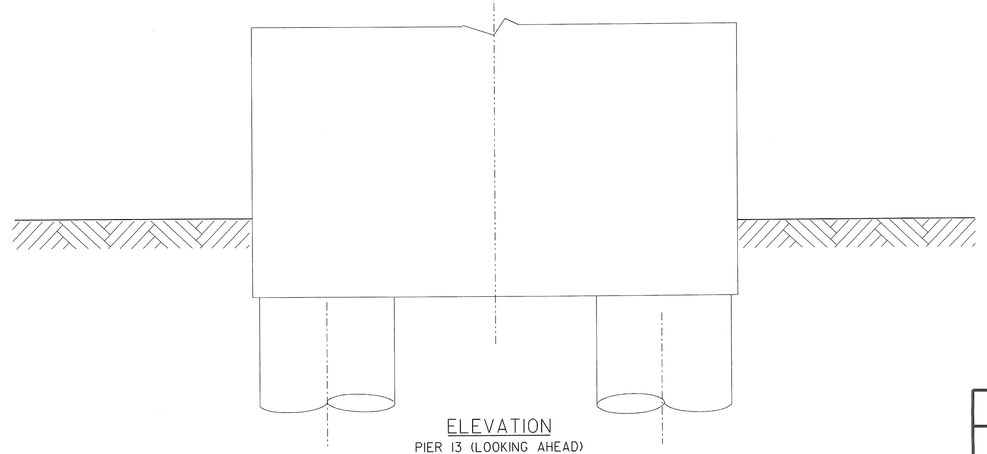

ELEVATION
PIER 13 (LOOKING AHEAD)

NOTES:

1. PIER 13 IS AN EXISTING STRUCTURE.
2. ELEVATION "X" IS THE PROFILE GRADE ELEVATION (TOP OF BRIDGE) AT THE INTERSECTION WITH THE CENTERLINE OF PIER 13.
3. SEE SHEET 4A, FOR PEDESTAL DETAILS.

BRIDGE NO. 1

Heath & Lineback Engineers
INCORPORATED
2390 CANTON ROAD, BUILDING 200
MARIETTA, GEORGIA 30066-5393
(770)424-1668

GEORGIA
DEPARTMENT OF TRANSPORTATION
ENGINEERING DIVISION-OFFICE OF BRIDGES AND STRUCTURES

INTERMEDIATE BENT DETAILS - PIER 13
SPRING STREET VIADUCT OVER
CSX TRANSPORTATION

FULTON COUNTY
BHNLB-9073-00(016)
BRNLB-9073-00(018)

SCALE: 3/8" = 1'-0"
JULY 2013

DESIGNED	KAK	CHECKED	RLF/GBL	REVIEWED	WMD/DLC
DRAWN	JRL	DESIGN GROUP	SWW	APPROVED	BFR

DRAWING NO. 35 - 061
BRIDGE SHEET 61 OF 79

REVISIONS | DATE | BY

1 INCH WHEN PRINTED FULL SIZE

J:\2011044 \ BRIDGE \ BRIDGE 1 \ SS1 1BT4.DGN