STATE	PROJECT NUMBER	SHEET NO.	TOTAL SHEETS
GA	BHNLB-9073-00(016), BRNLB-9073-00(018)	383	444

J:\2011044\752086\DGN\752086ECO1.dgn
GRWCOV

DEPARTMENT OF TRANSPORTATION
STATE OF GEORGIA

EROSION, SEDIMENTATION & POLLUTION CONTROL PLAN
SPRING STREET VIADUCT REPLACEMENT OVER CSX TRANSPORTATION, INC.

FEDERAL AID PROJECT

BHNLB-9073-00(016), BRNLB-9073-00(018)

FULTON COUNTY

FEDERAL ROUTE # N/A
STATE ROUTE # N/A
P.I.NO.: 752086, 752560

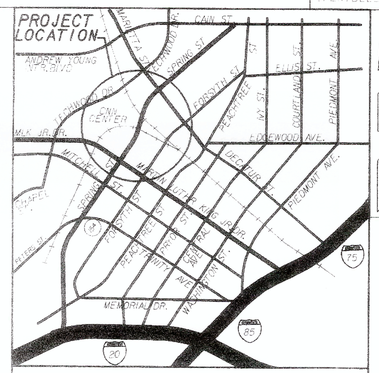

LOCATION SKETCH

THIS PROJECT IS 100% IN FULTON COUNTY AND IS 100% IN CONG.DIST.NO.5.

THIS PROJECT IS WITHIN ATLANTA CITY LIMITS.

SOUTHERN PROJECT PORTION DISTURBED AREA=1.07 ACRES PERMIT COVERAGE IS REQUIRED FOR THIS AREA.

NORTHERN PROJECT PORTION DISTURBED AREA=0.51 ACRES PERMIT COVERAGE IS NOT REQUIRED FOR THIS AREA.

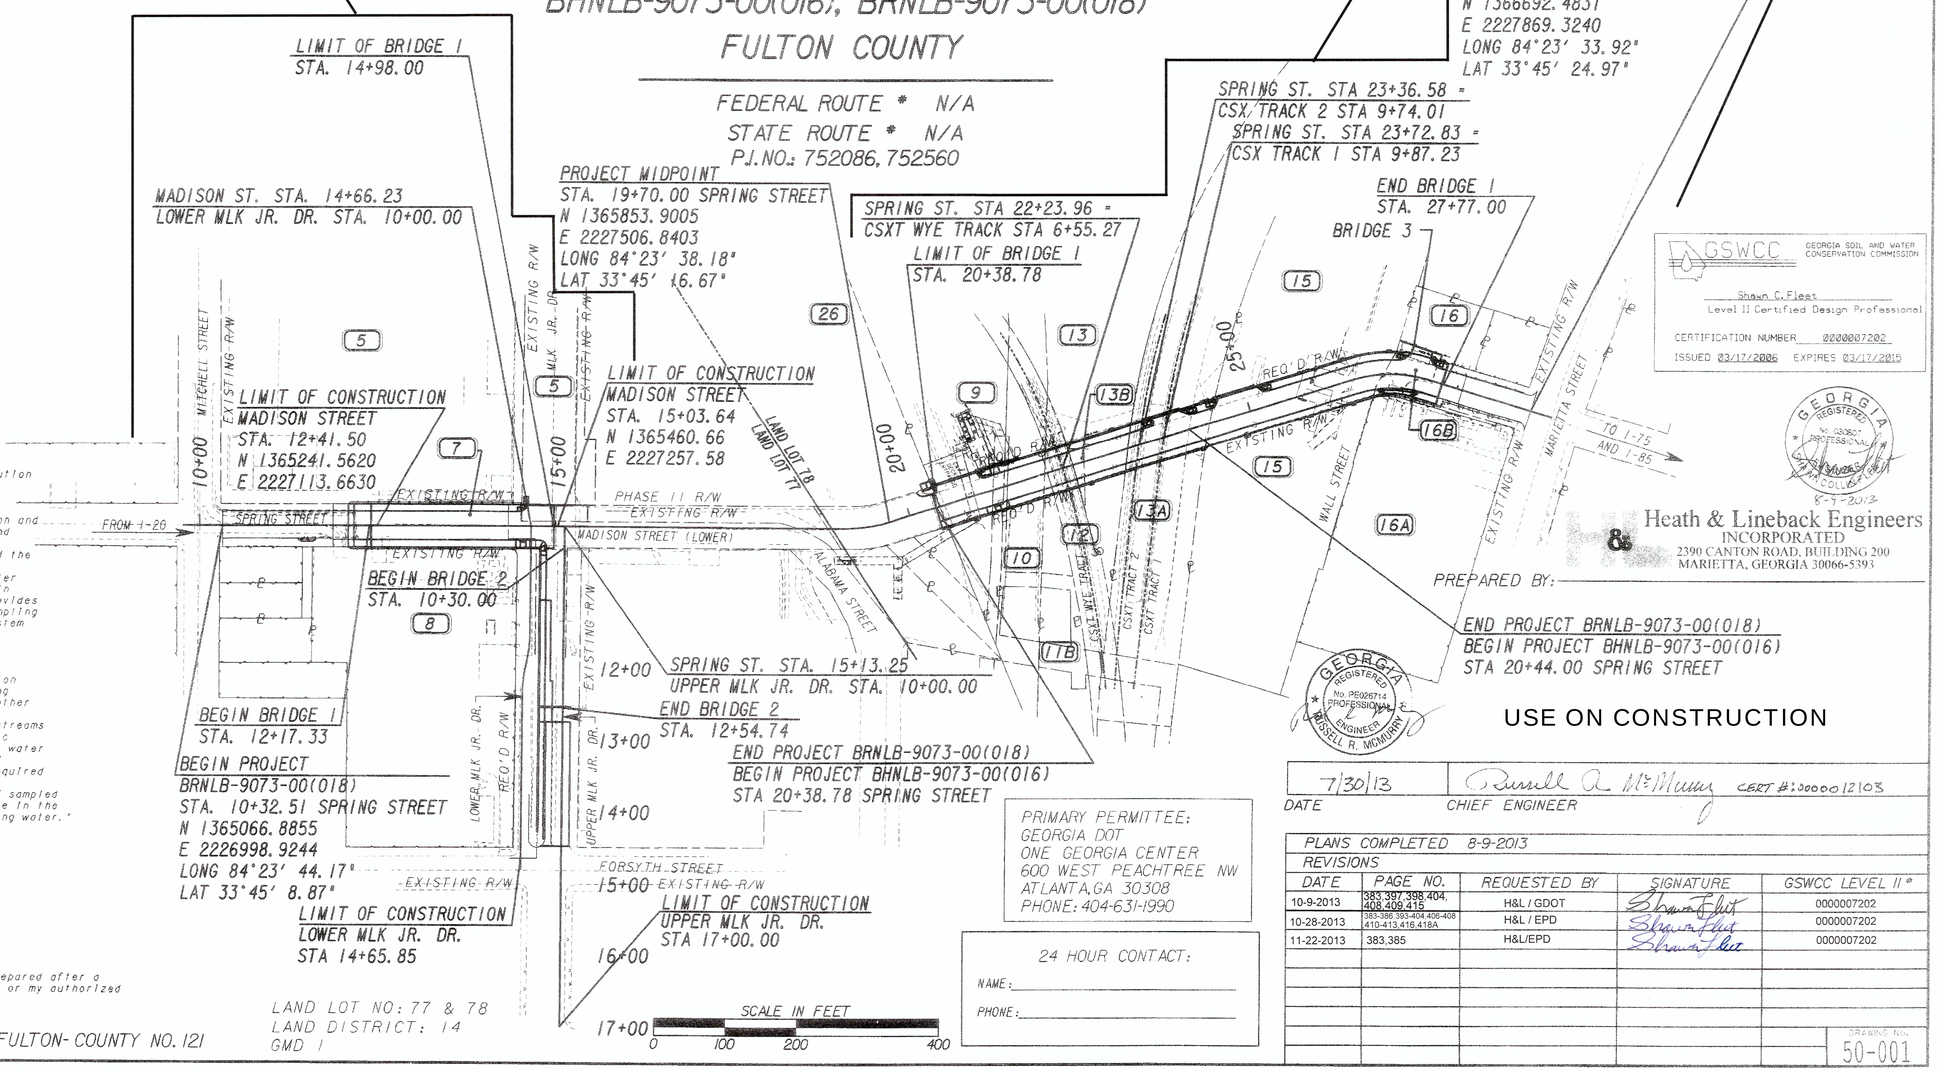

"I certify that this Erosion, Sedimentation and Pollution Control Plan has been prepared in accordance with Part IV, of the General NPDES Permit No.GAR100002."

"I certify that the permittee's Erosion, Sedimentation and Pollution Control Plan provides for an appropriate and comprehensive system of best management practices required by the Georgia Water Quality Control Act and the document "Manual for Erosion and Sediment Control in Georgia" (Manual) published by the State Soil and Water Conservation Commission as of January 1 of the year in which the land disturbing activity was permitted, provides for the sampling of the receiving water(s) or the sampling of the storm water outfalls and that the designed system of best management practices and sampling methods is expected to meet the requirements contained in the General NPDES Permit No. GAR100002."

"I certify that the permittee's Erosion, Sedimentation and Pollution Control Plan provides for the monitoring of: (a) all perennial and intermittent streams and other water bodies shown on the USGS topographic map and all other field verified perennial and intermittent streams and other water bodies, or (b) where any such specific identified perennial or intermittent stream and other water body is not proposed to be sampled, I have determined in my professional judgment, utilizing the factors required in the General NPDES Permit No. GAR 100002, that the increase in the turbidity of each specific identified sampled receiving water will be representative of the increase in the turbidity of a specific identified un-sampled receiving water."

"I certify under penalty of law that this plan was prepared after a site visit to the location described herein by myself or my authorized agent, under my supervision."

BHNLB-9073-00(016), BRNLB-9073-00(018) - FULTON- COUNTY NO. 121

LAND LOT NO: 77 & 78
LAND DISTRICT: 14
GMD 1

PRIMARY PERMITTEE:
GEORGIA DOT
ONE GEORGIA CENTER
600 WEST PEACHTREE NW
ATLANTA, GA 30308
PHONE: 404-631-1990

24 HOUR CONTACT:
NAME: _____
PHONE: _____

GSWCC GEORGIA SOIL AND WATER CONSERVATION COMMISSION
Shawn C. Fleet
Level II Certified Design Professional
CERTIFICATION NUMBER 0000007202
ISSUED 03/17/2006 EXPIRES 03/17/2015

GEORGIA REGISTERED No. 030807 PROFESSIONAL ENGINEER SHAWN C. FLEET
8-9-2013

PREPARED BY:
Heath & Lineback Engineers
INCORPORATED
2390 CANTON ROAD, BUILDING 200
MARIETTA, GEORGIA 30066-5393

GEORGIA REGISTERED No. PE026714 PROFESSIONAL ENGINEER RUSSELL R. MCMURRY

USE ON CONSTRUCTION

7/30/13 — DATE
Russell R. McMurry — CHIEF ENGINEER — CERT #:0000012103

PLANS COMPLETED 8-9-2013

REVISIONS

DATE	PAGE NO.	REQUESTED BY	SIGNATURE	GSWCC LEVEL II #
10-9-2013	383,397,398,404, 408,409,415	H&L / GDOT	Shawn Fleet	0000007202
10-28-2013	383-386,393-404,406-408 ,410-413,416,418A	H&L / EPD	Shawn Fleet	0000007202
11-22-2013	383,385	H&L/EPD	Shawn Fleet	0000007202

DRAWING NO. 50-001