STATE	PROJECT NUMBER	SHEET NO.	TOTAL SHEETS
GA	BHNLB-9073-00(016), BRNLB-9073-00(018)	394	444

VOID

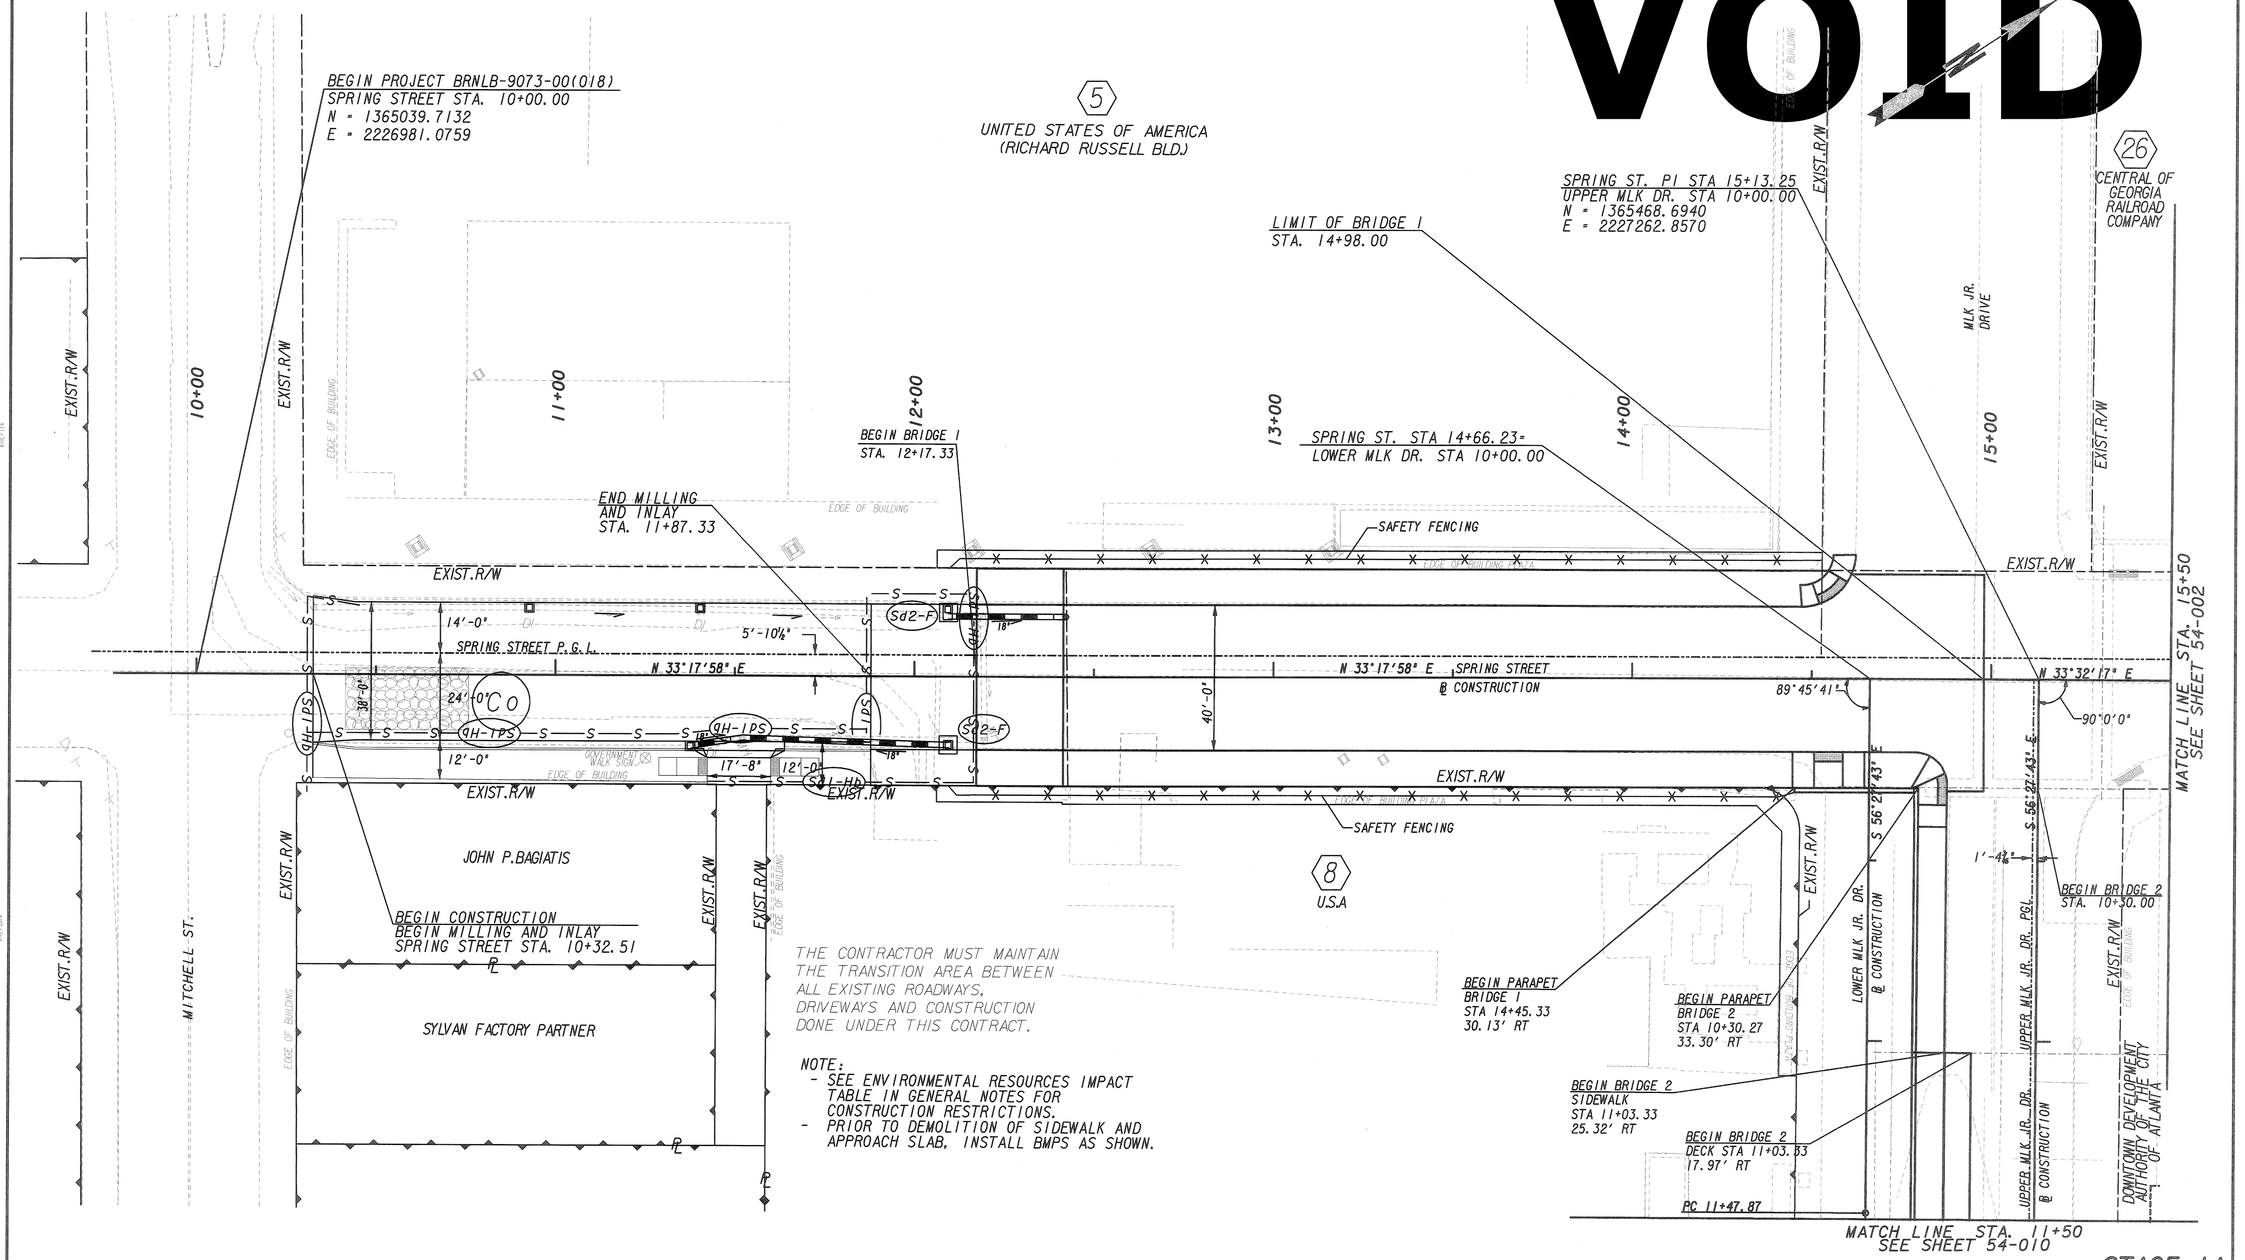

STAGE 1A

PROPERTY AND EXISTING R/W LINE	
REQUIRED R/W LINE	
CONSTRUCTION LIMITS	C F
EASEMENT FOR CONSTR & MAINTENANCE OF SLOPES	
EASEMENT FOR CONSTR OF SLOPES	
EASEMENT FOR CONSTR OF DRIVES	

BEGIN LIMIT OF ACCESS	BLA
END LIMIT OF ACCESS	ELA
LIMIT OF ACCESS	
REQ'D R/W & LIMIT OF ACCESS	
ESA-HISTORIC BOUNDRIES	

Heath & Lineback Engineers
INCORPORATED
2390 CANTON ROAD, BUILDING 200
MARIETTA, GEORGIA 30066-5393

LAND LOT NO: 78
LAND DISTRICT: 14
GMD 1

SCALE IN FEET
0 20 40 80

REVISION DATES

STATE OF GEORGIA
DEPARTMENT OF TRANSPORTATION
OFFICE: PROGRAM DELIVERY

BMP LOCATION DETAILS

UPPER SPRING ST. / UPPER MLK JR. DR.
SPRING STREET
VIADUCT OVER CSXT

DRAWING NO. 54-001