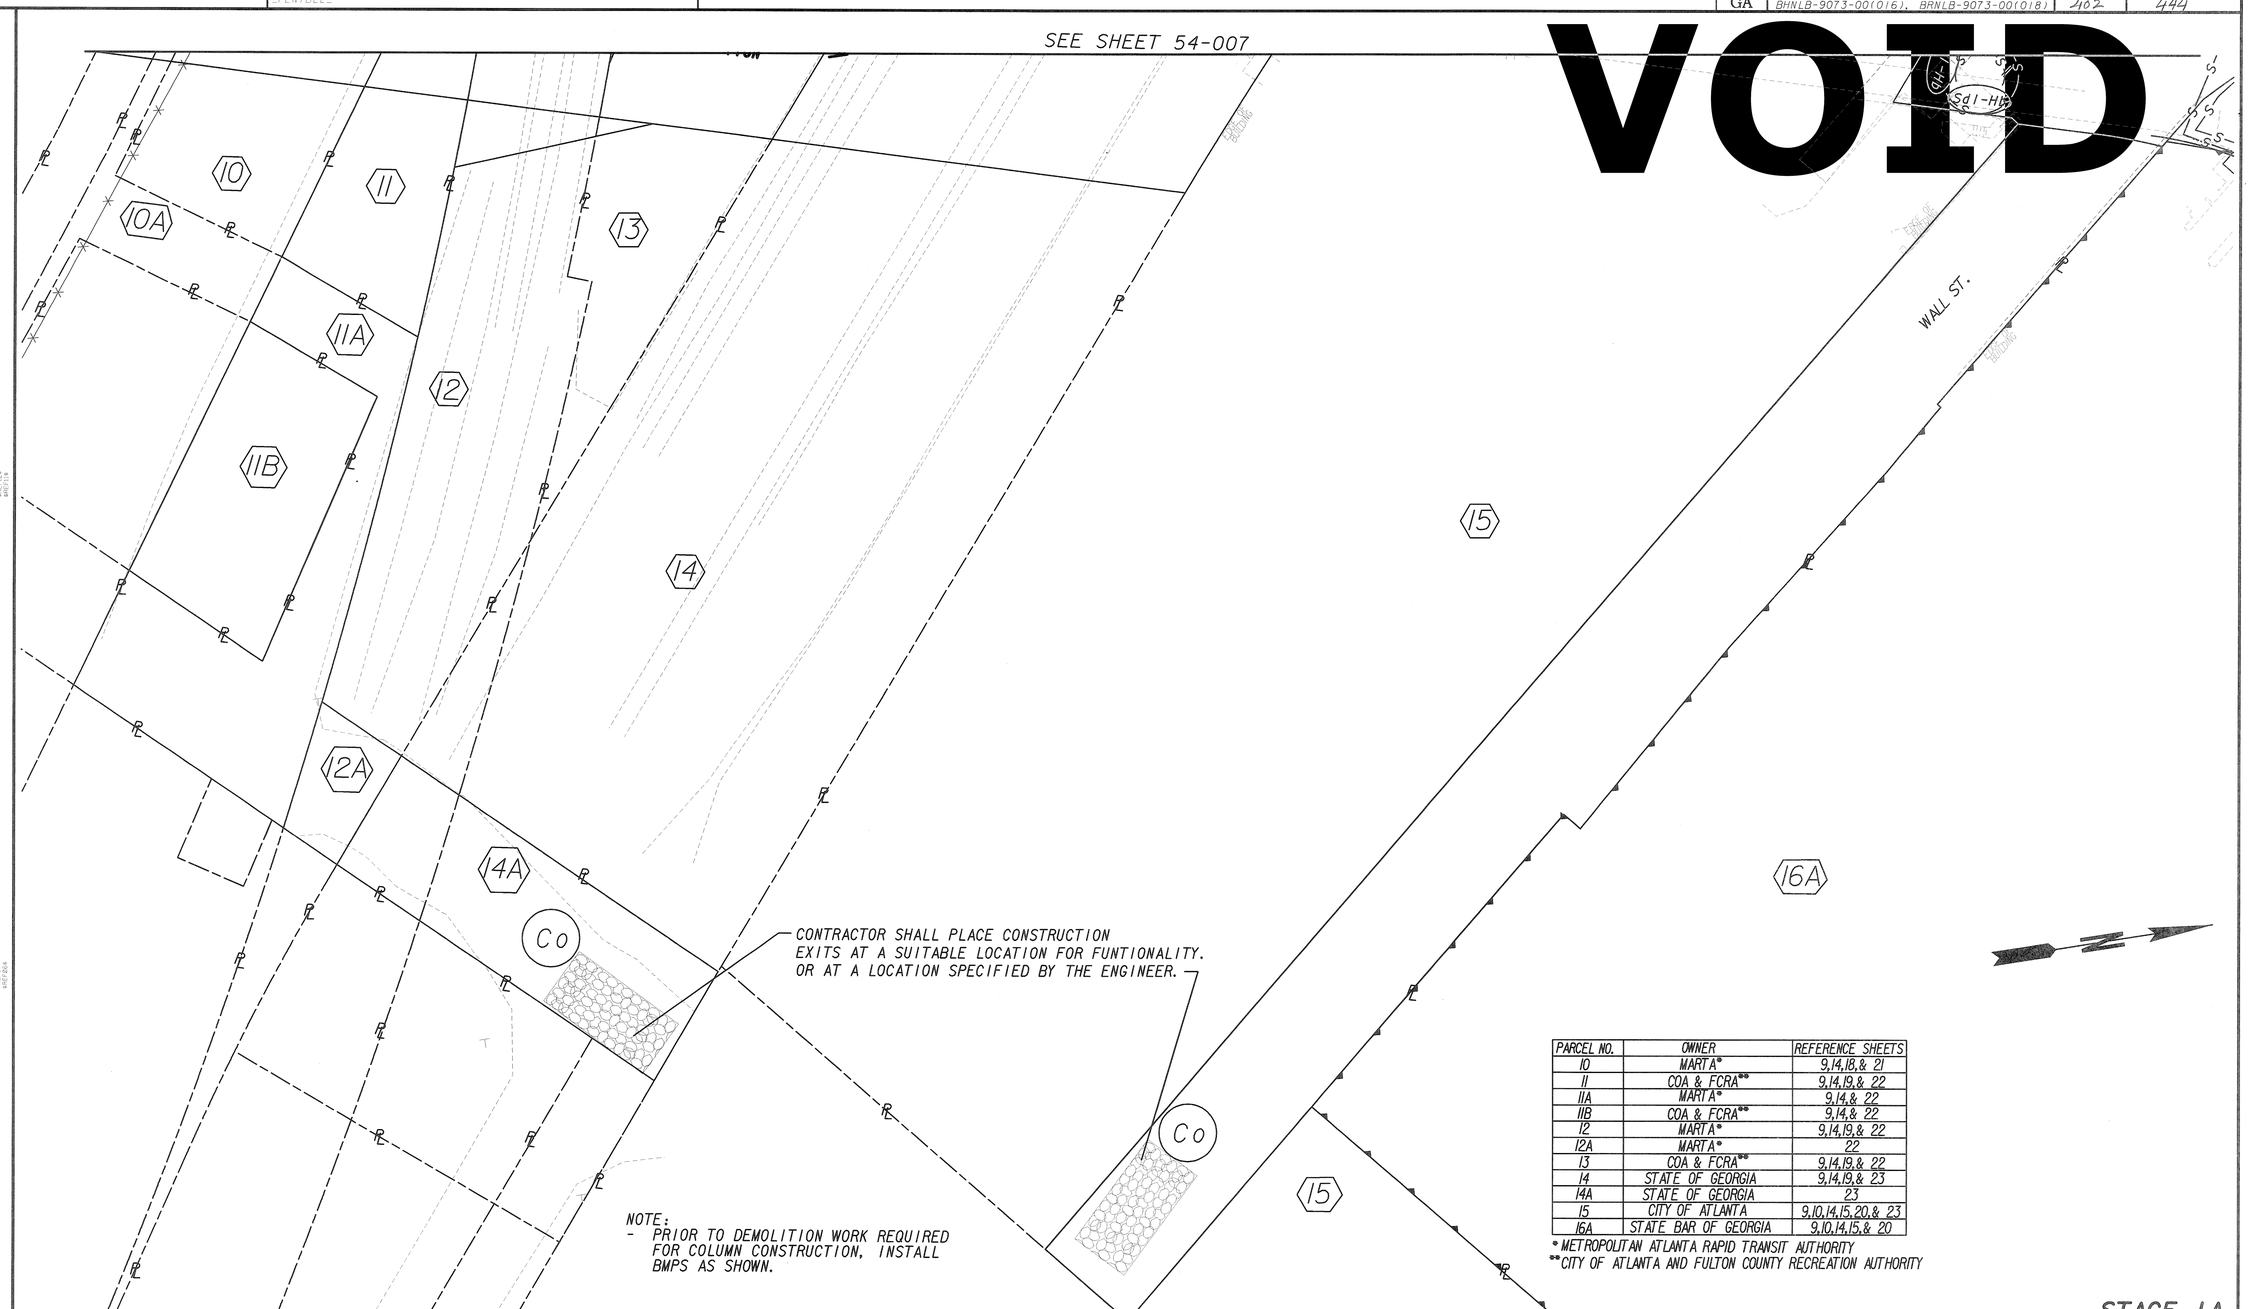

PARCEL NO.	OWNER	REFERENCE SHEETS
10	MARTA*	9,14,18,& 21
11	COA & FCRA**	9,14,19,& 22
11A	MARTA*	9,14,& 22
11B	COA & FCRA**	9,14,& 22
12	MARTA*	9,14,19,& 22
12A	MARTA*	22
13	COA & FCRA**	9,14,19,& 22
14	STATE OF GEORGIA	9,14,19,& 23
14A	STATE OF GEORGIA	23
15	CITY OF ATLANTA	9,10,14,15,20,& 23
16A	STATE BAR OF GEORGIA	9,10,14,15,& 20

*METROPOLITAN ATLANTA RAPID TRANSIT AUTHORITY
**CITY OF ATLANTA AND FULTON COUNTY RECREATION AUTHORITY

STAGE 1A

PROPERTY AND EXISTING R/W LINE
REQUIRED R/W LINE
CONSTRUCTION LIMITS
EASEMENT FOR CONSTR & MAINTENANCE OF SLOPES
EASEMENT FOR CONSTR OF SLOPES
EASEMENT FOR CONSTR OF DRIVES

BEGIN LIMIT OF ACCESS.....BLA
END LIMIT OF ACCESS.....ELA
LIMIT OF ACCESS
REQ'D R/W & LIMIT OF ACCESS
ESA-HISTORIC BOUNDRIES

Heath & Lineback Engineers
INCORPORATED
2390 CANTON ROAD, BUILDING 200
MARIETTA, GEORGIA 30066-5393

LAND LOT NO: 78
LAND DISTRICT: 14
GMD 1

SCALE IN FEET
0 20 40 80

REVISION DATES

STATE OF GEORGIA
DEPARTMENT OF TRANSPORTATION
OFFICE: PROGRAM DELIVERY

BMP LOCATION DETAILS
LOWER SPRING STREET

SPRING STREET
VIADUCT OVER CSXT

DRAWING NO. 54-009

3/1/2007 GPLN