STATE	PROJECT NUMBER	SHEET NO.	TOTAL SHEETS
GA	BHNLB-9073-00(016), BRNLB-9073-00(018)	416	444

VOID

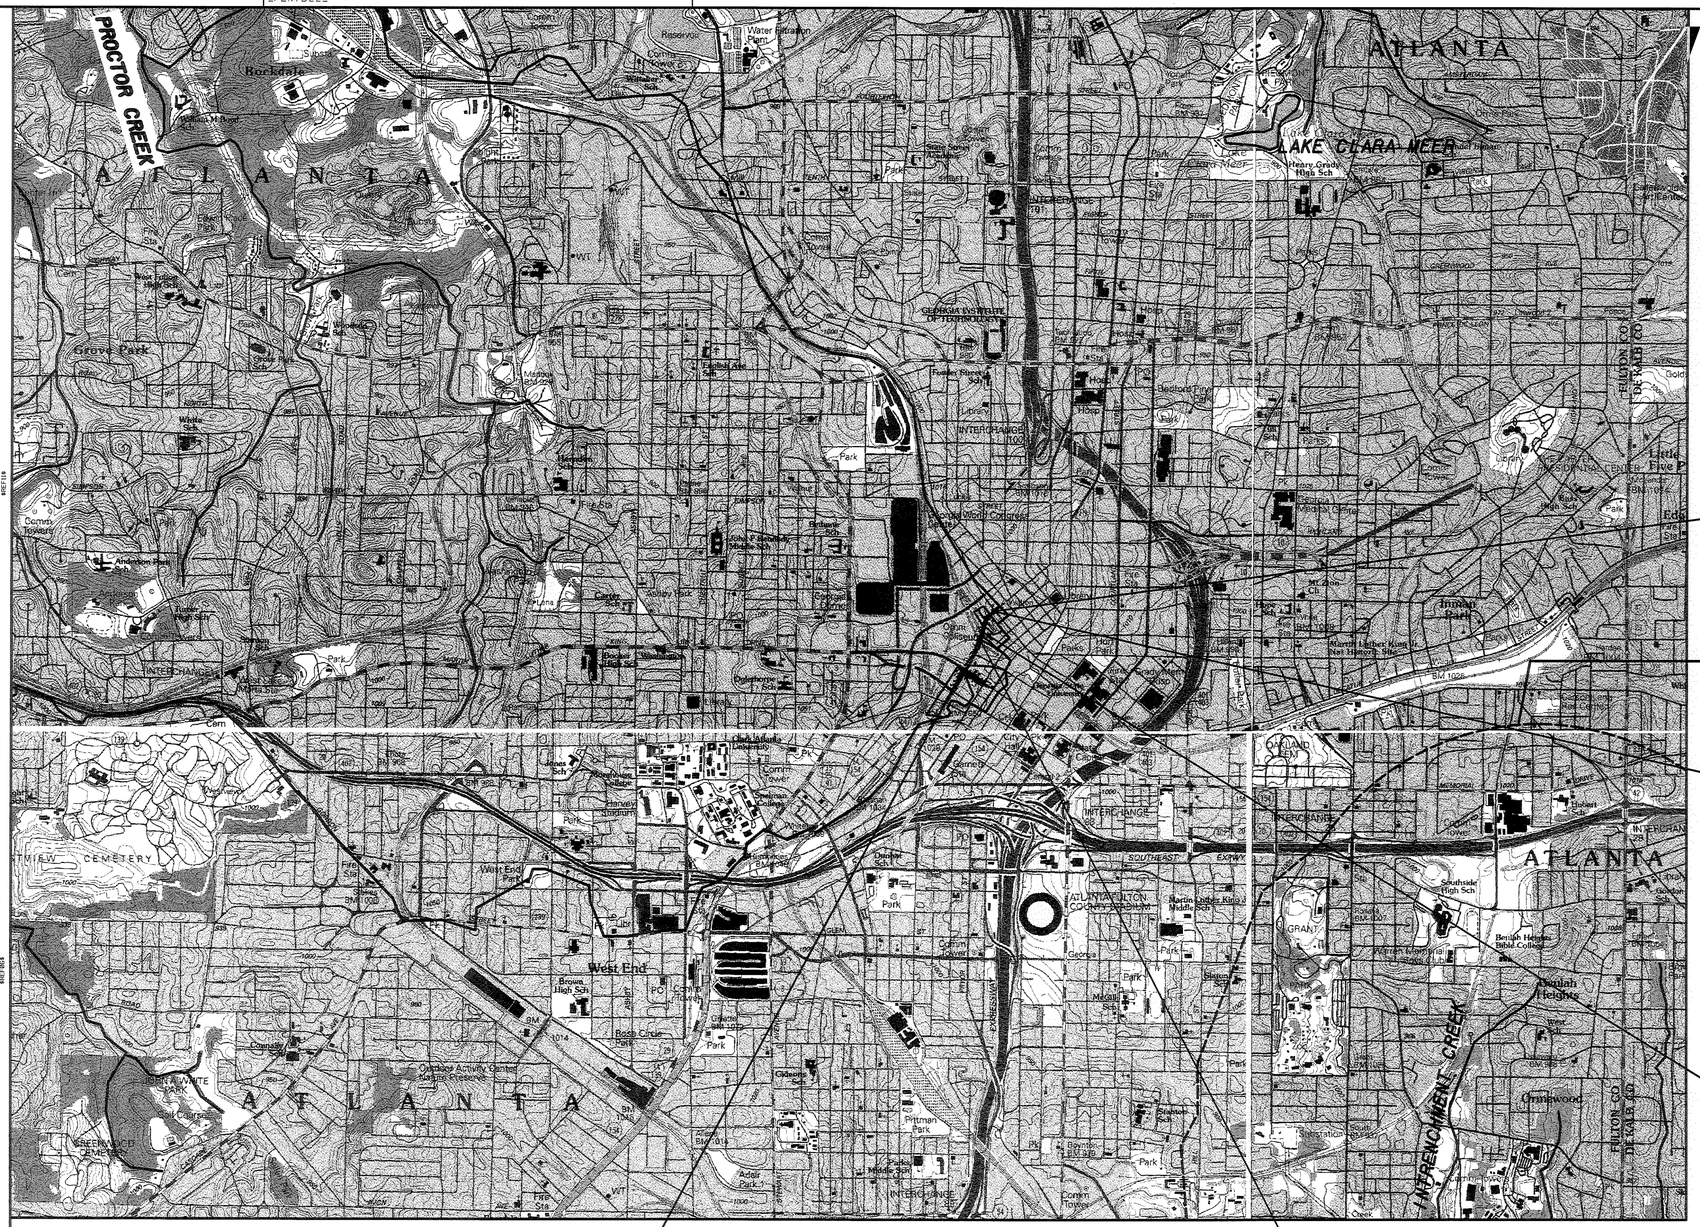

NOTE:

RECEIVING WATERS IS PROCTOR CREEK AND CITY OF ATLANTA DEPARTMENT OF WATERSHED MANAGEMENT COMBINED SEWER SYSTEM.

THE PROJECT IS NOT WITHIN ONE MILE OR WITHIN THE DRAINAGE BASINS OF THE BIO F IMPAIRED DOOLITTLE CREEK AND INTRENCHMENT CREEK.

SEE SHEET 53-001 FOR MORE DETAILS ON DRAINAGE AREAS, PROJECT OUTFALLS AND FLOW PATHS.

OUTFALL MONITORING 6
STA 29+08, 25 FT LT

ONE MILE LIMIT OF INTRENCHMENT CREEK

END PROJECT BRNLB-9073-00(018)
STA. 29+08.12 SPRING STREET

END PROJECT BHNLB-9073-00(016)
LIMIT OF PROJECT BRNLB-9073-00(018)
STA 24+40.00 SPRING STREET

BEGIN PROJECT BRNLB-9073-00(018)
STA. 10+00.00 SPRING STREET

LIMIT OF PROJECT BRNLB-9073-00(018)
BEGIN PROJECT BHNLB-9073-00(016)
STA 20+38.78 SPRING STREET

Heath & Lineback Engineers
INCORPORATED
2390 CANTON ROAD, BUILDING 200
MARIETTA, GEORGIA 30066-5393

SCALE IN FEET
0 1500 3000 4500

REVISION DATES

STATE OF GEORGIA
DEPARTMENT OF TRANSPORTATION
OFFICE: PROGRAM DELIVERY

WATERSHED MAP
SITE MONITORING PLAN

SPRING STREET
VIADUCT OVER CSXT

DRAWING No. 55-001