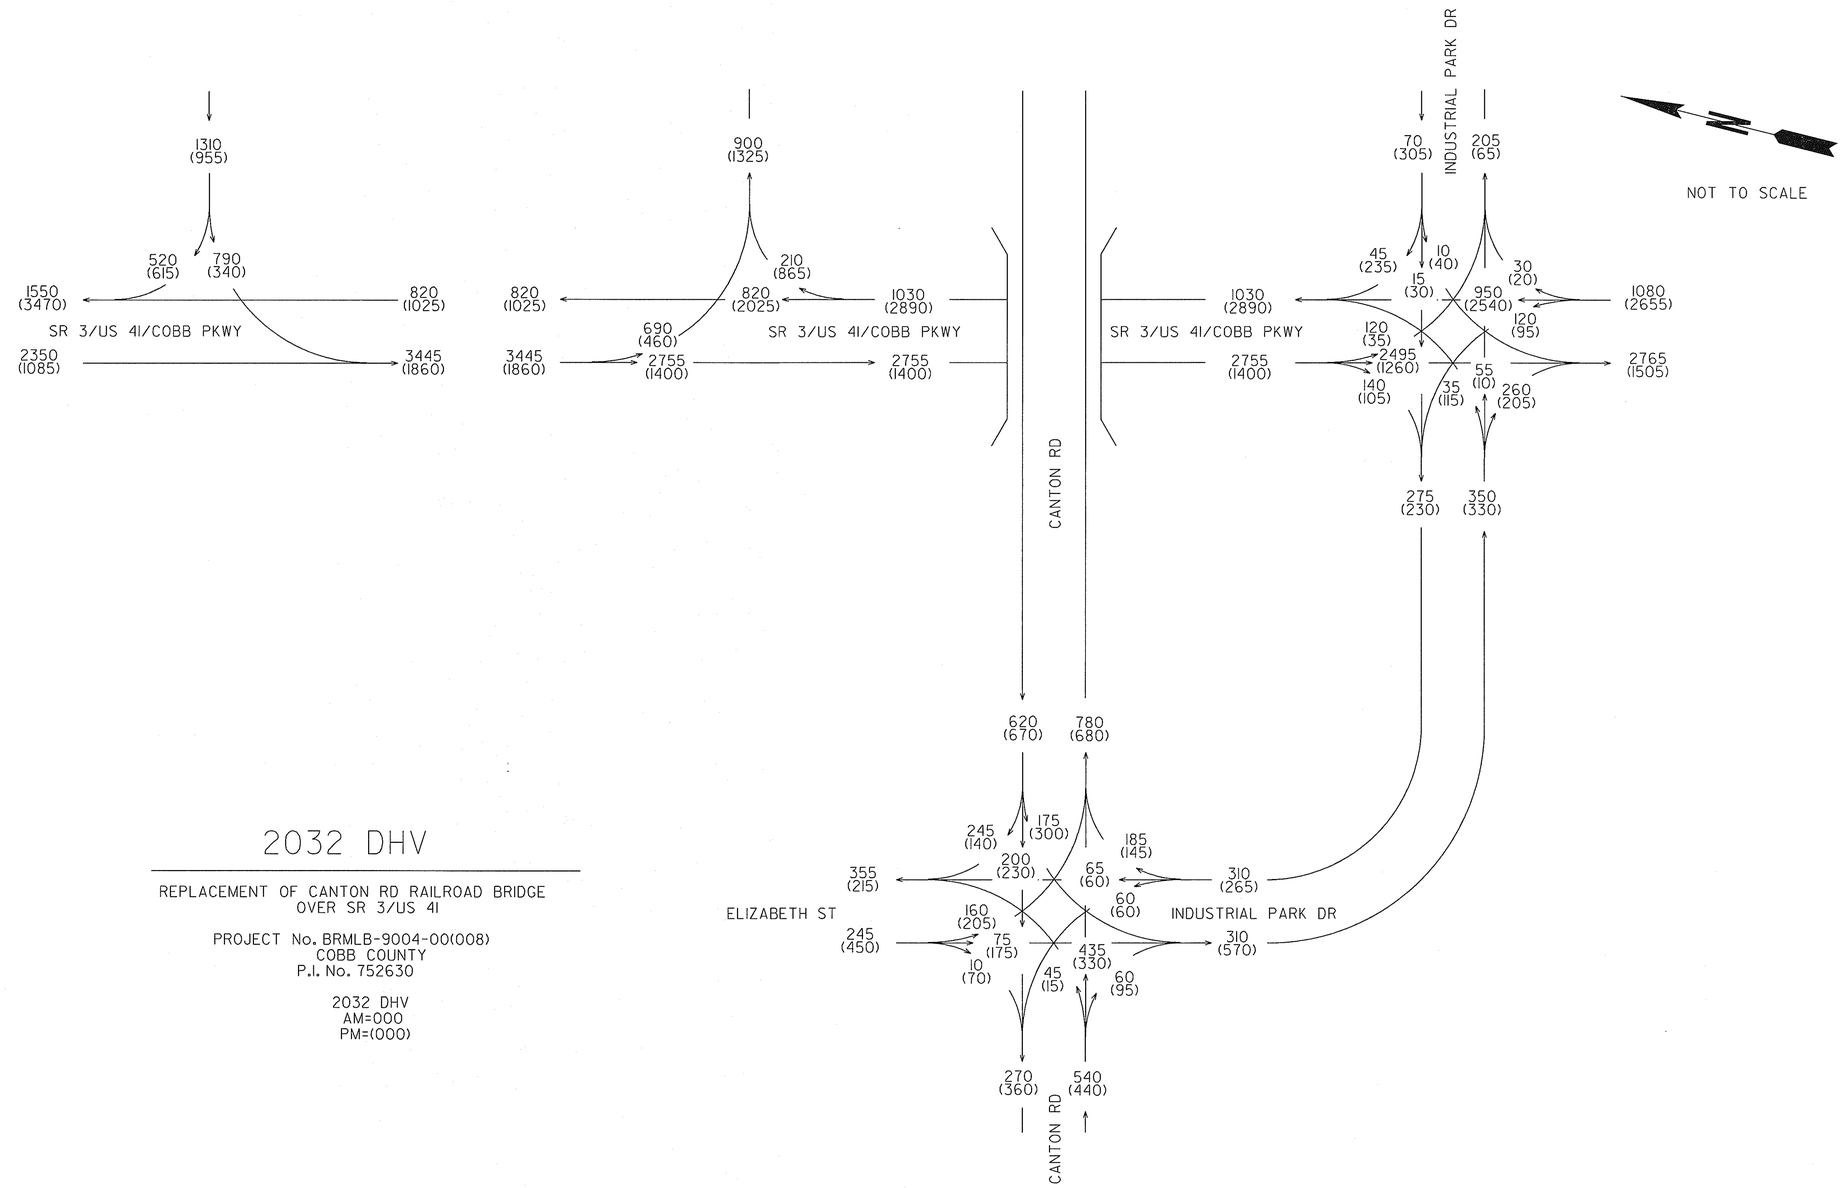

2032 DHV

REPLACEMENT OF CANTON RD RAILROAD BRIDGE
OVER SR 3/US 41

PROJECT No. BRMLB-9004-00(008)
COBB COUNTY
P.I. No. 752630

2032 DHV
AM=000
PM=(000)

ARCADIS
Infrastructure, environment, facilities

REVISION DATES	

STATE OF GEORGIA
DEPARTMENT OF TRANSPORTATION

TRAFFIC DIAGRAMS

CANTON ROAD AND RR
BRIDGE OVER SR 3/US 41

DRAWING No.
10-01

GPLN