VOID

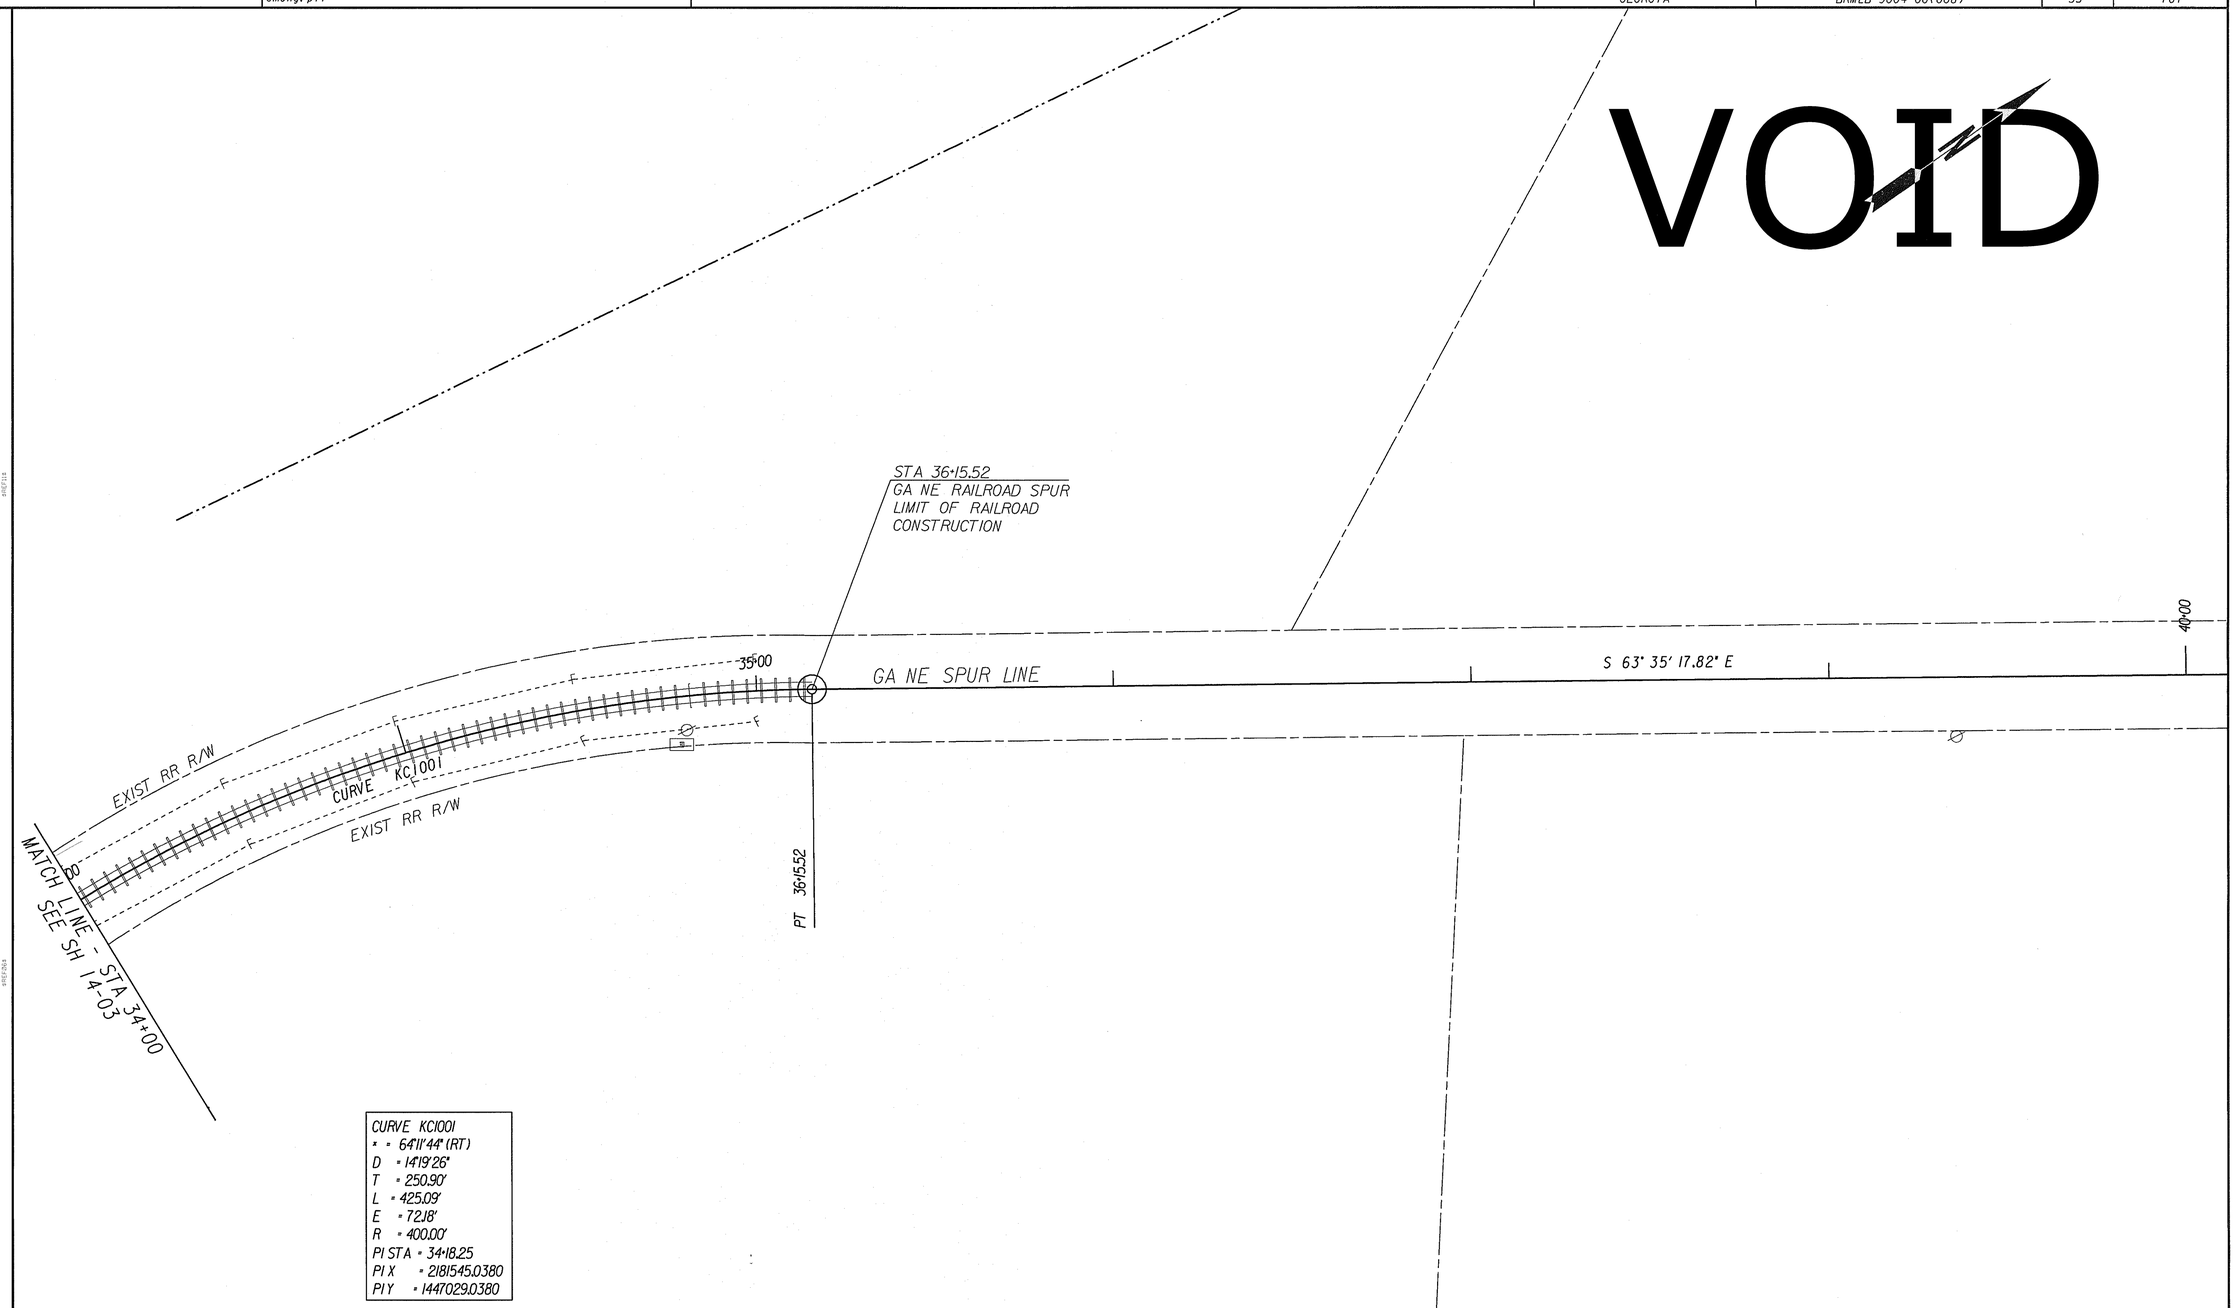

CURVE KC1001
Δ = 64°11'44" (RT)
D = 14°19'26"
T = 250.90'
L = 425.09'
E = 72.18'
R = 400.00'
PI STA = 34+18.25
PI X = 2181545.0380
PI Y = 1447029.0380

PROPERTY AND EXISTING R/W LINE
REQUIRED R/W LINE
CONSTRUCTION LIMITS
EASEMENT FOR CONSTR & MAINTENANCE OF SLOPES
EASEMENT FOR CONSTR OF SLOPES
EASEMENT FOR CONSTR OF DRIVES

BEGIN LIMIT OF ACCESS..... BLA
END LIMIT OF ACCESS..... ELA
LIMIT OF ACCESS
REQ'D R/W & LIMIT OF ACCESS

ARCADIS
Infrastructure, environment, facilities

SCALE IN FEET
0 20 40 80

REVISION DATES

STATE OF GEORGIA
DEPARTMENT OF TRANSPORTATION

CROSSROAD PLAN
GA NE SPUR LINE

CANTON ROAD AND RR
BRIDGE OVER SR 3/US 41

DRAWING NO.
14-10

GPLN