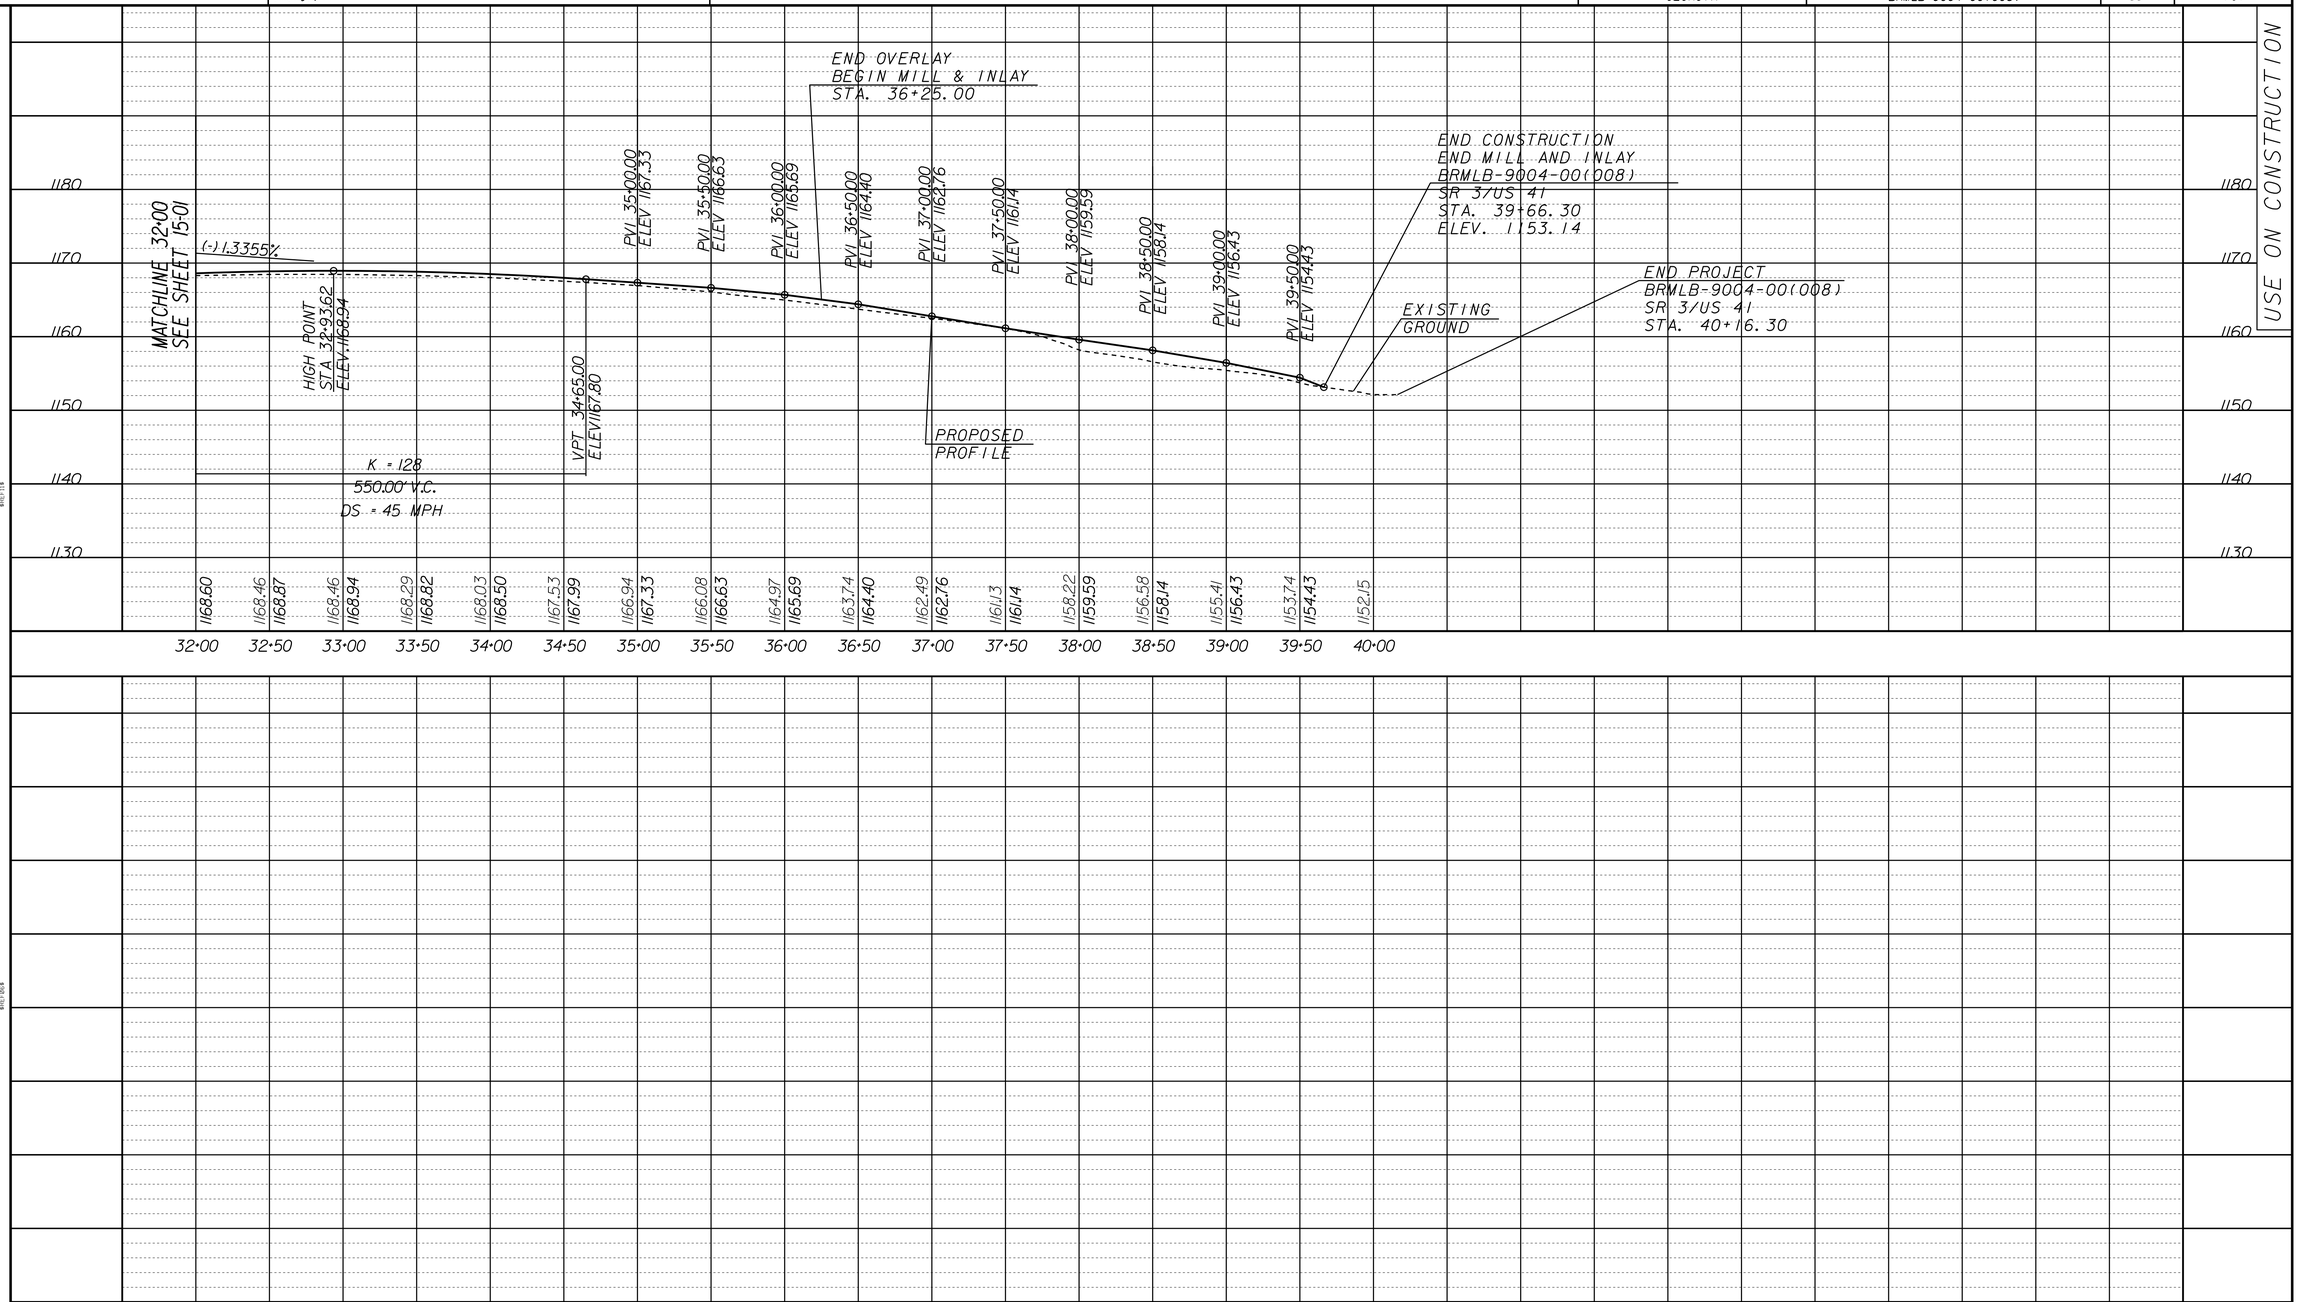

USE ON CONSTRUCTION

ARCADIS
Infrastructure, environment, facilities

SCALE : 1" = 50' HORIZ.
1" = 10' VERT.

REVISION DATES
2/14/12

STATE OF GEORGIA
DEPARTMENT OF TRANSPORTATION

MAINLINE PROFILE
SR 3/US 41

CANTON ROAD AND RR
BRIDGE OVER SR 3/US 41

DRAWING No. 15-02

GPLN