STATE	PROJECT NUMBER	SHEET NO.	TOTAL SHEETS
GEORGIA	BRMLB-9004-00(008)	56	701

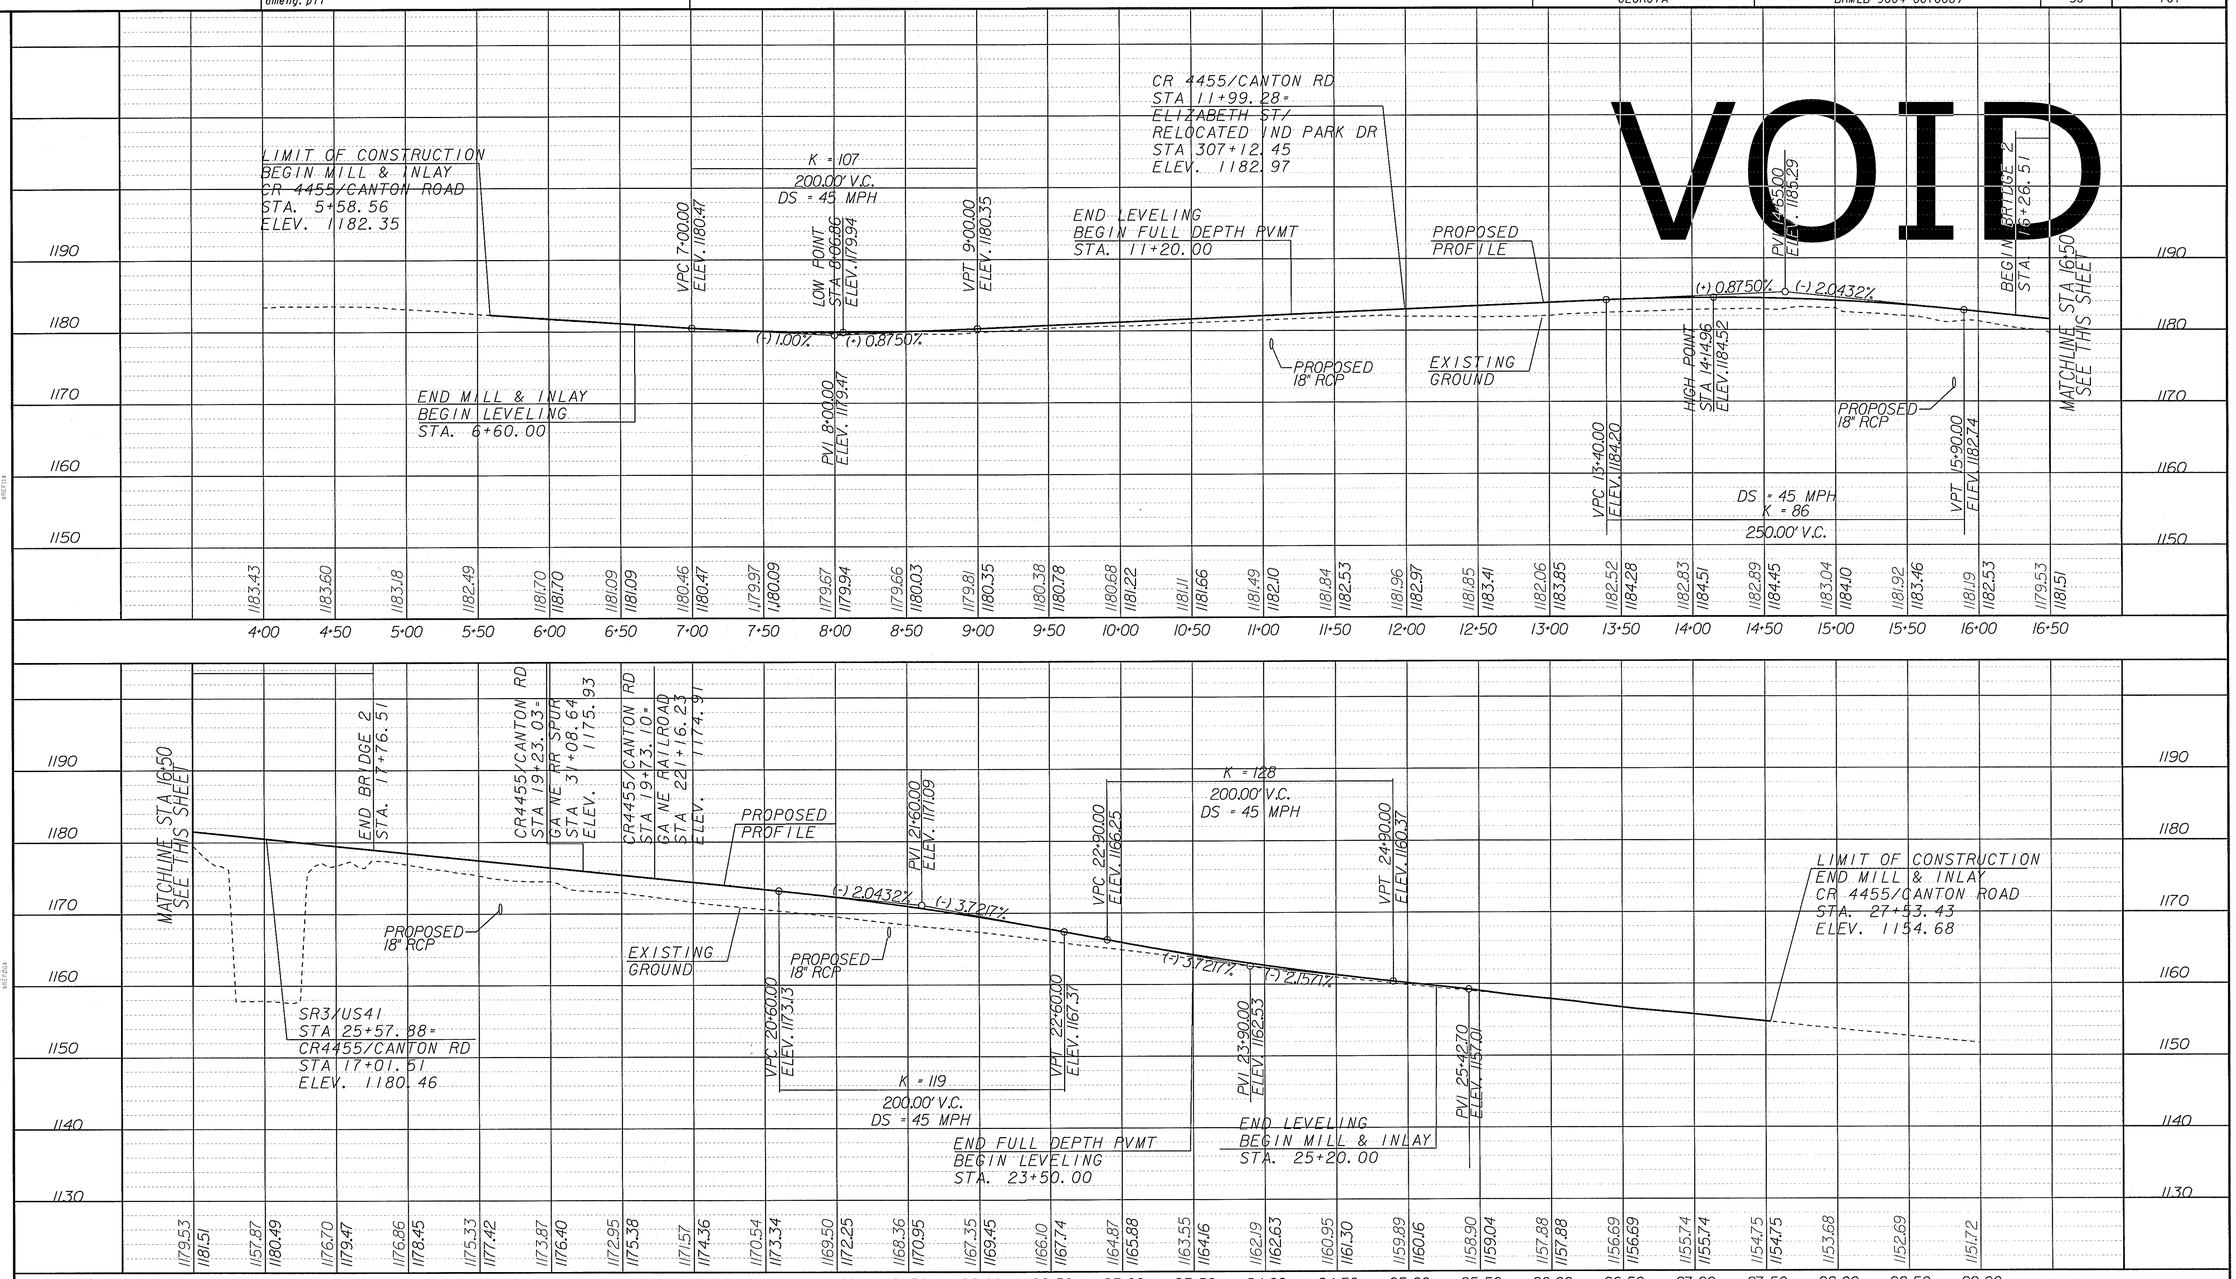

ARCADIS
Infrastructure, environment, facilities

SCALE : 1" = 50 ' HORIZ.
1" = 10' VERT.

REVISION DATES

STATE OF GEORGIA
DEPARTMENT OF TRANSPORTATION

CROSSROAD PROFILE
CR 4455/CANTON RD

CANTON ROAD AND RR
BRIDGE OVER SR 3/US 41

DRAWING NO. 16-01