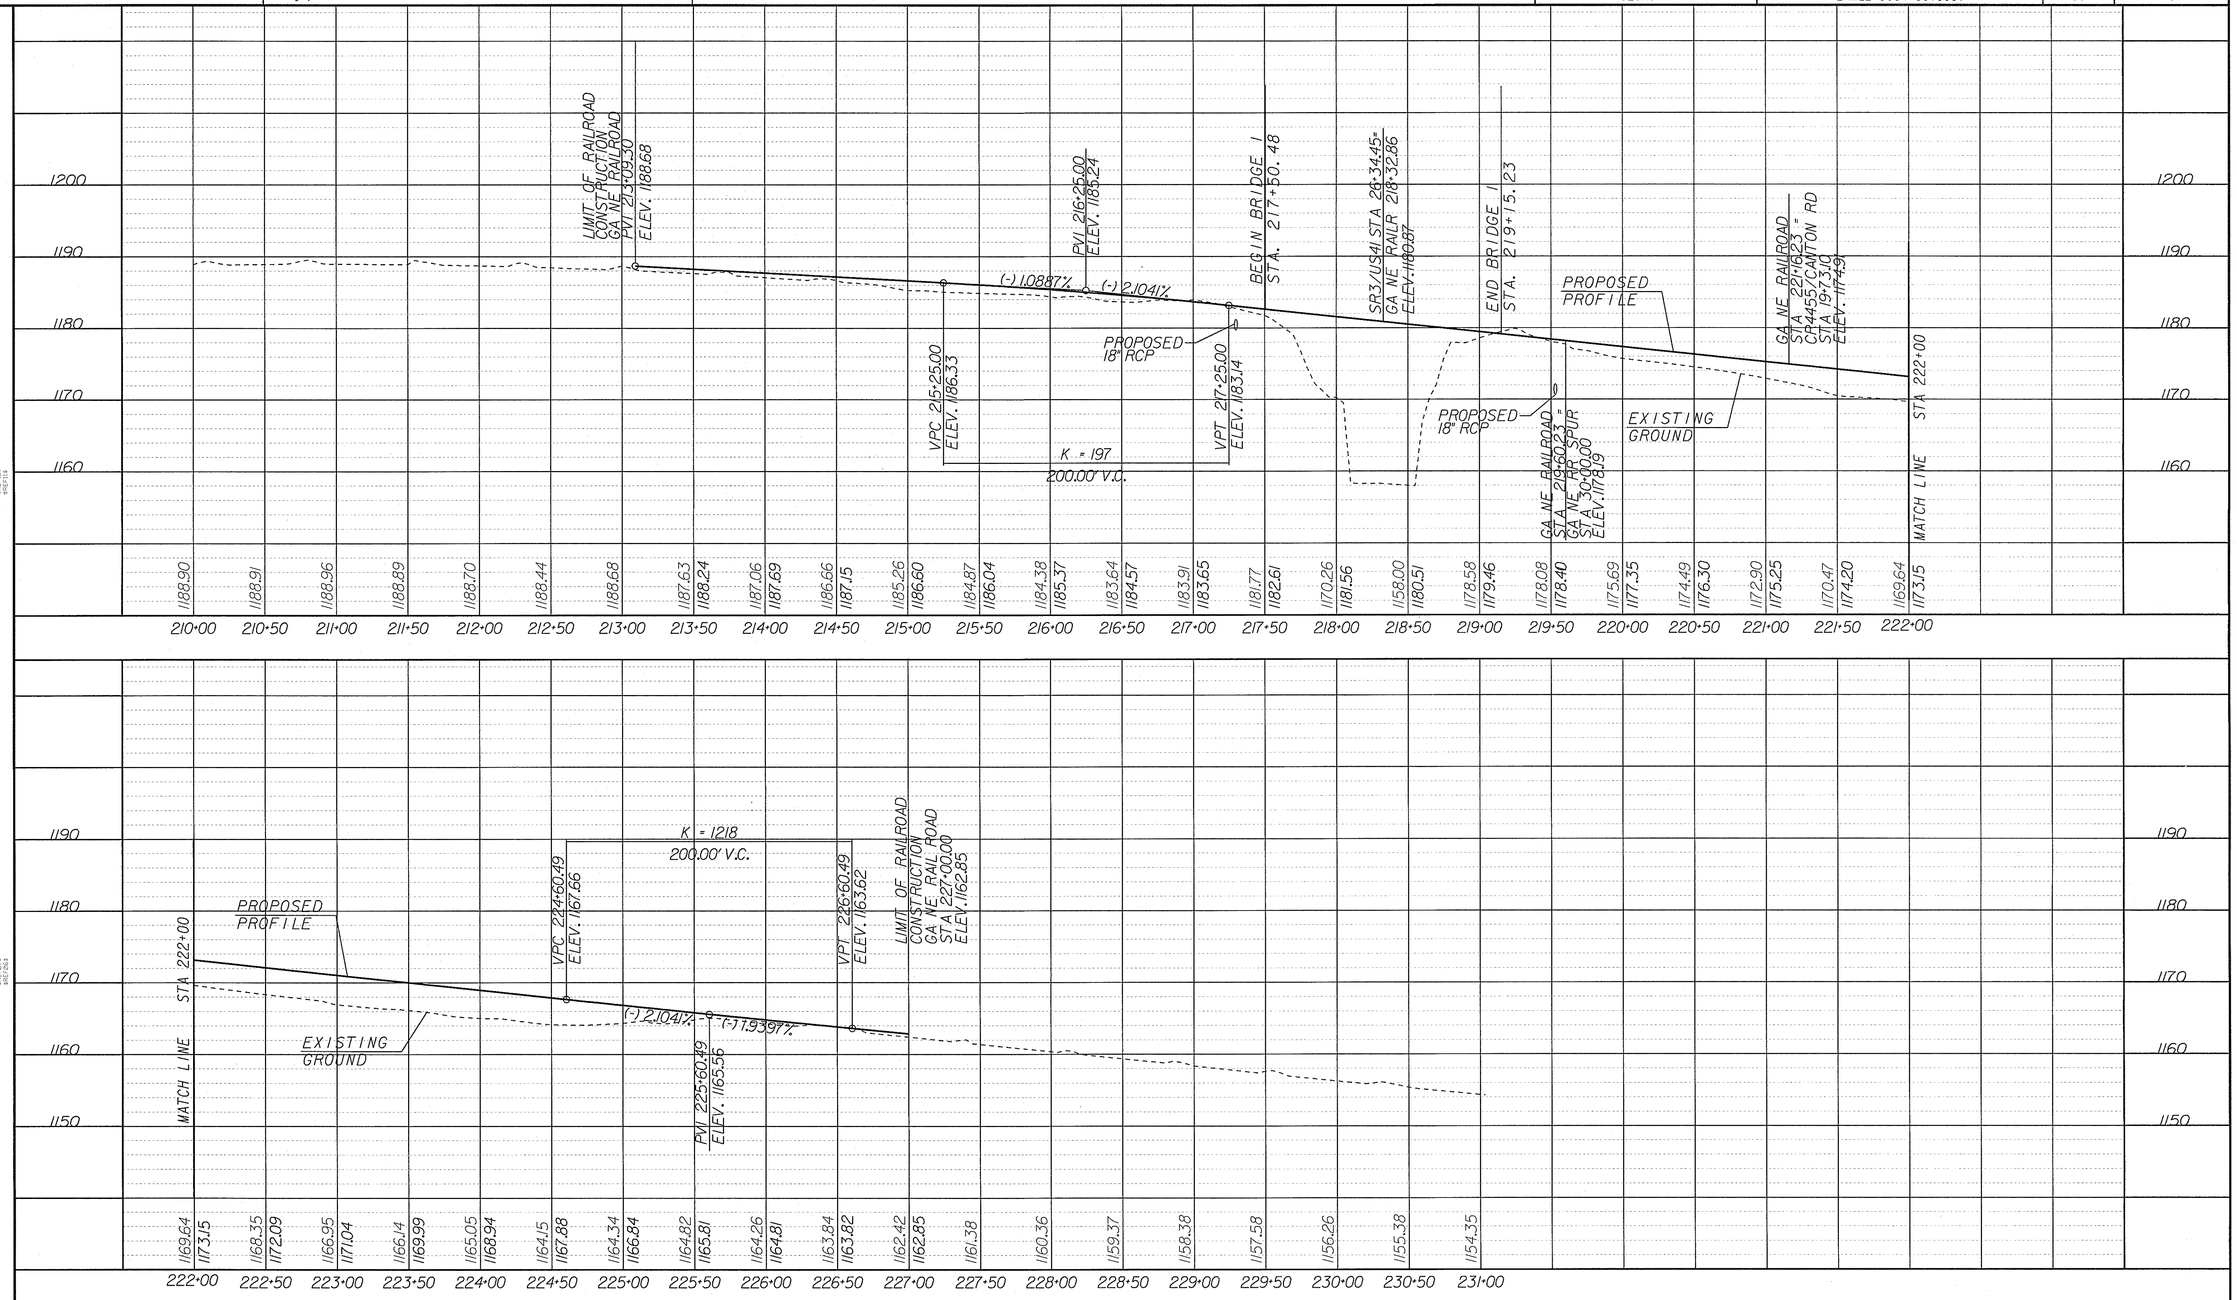

ARCADIS
Infrastructure, environment, facilities

SCALE : 1" = 50 ' HORIZ.
1" = 10' VERT.

REVISION DATES

STATE OF GEORGIA
DEPARTMENT OF TRANSPORTATION

CROSSROAD PROFILE
GA NE RAILROAD

CANTON ROAD AND RR
BRIDGE OVER SR 3/US 41

DRAWING No. 16-04