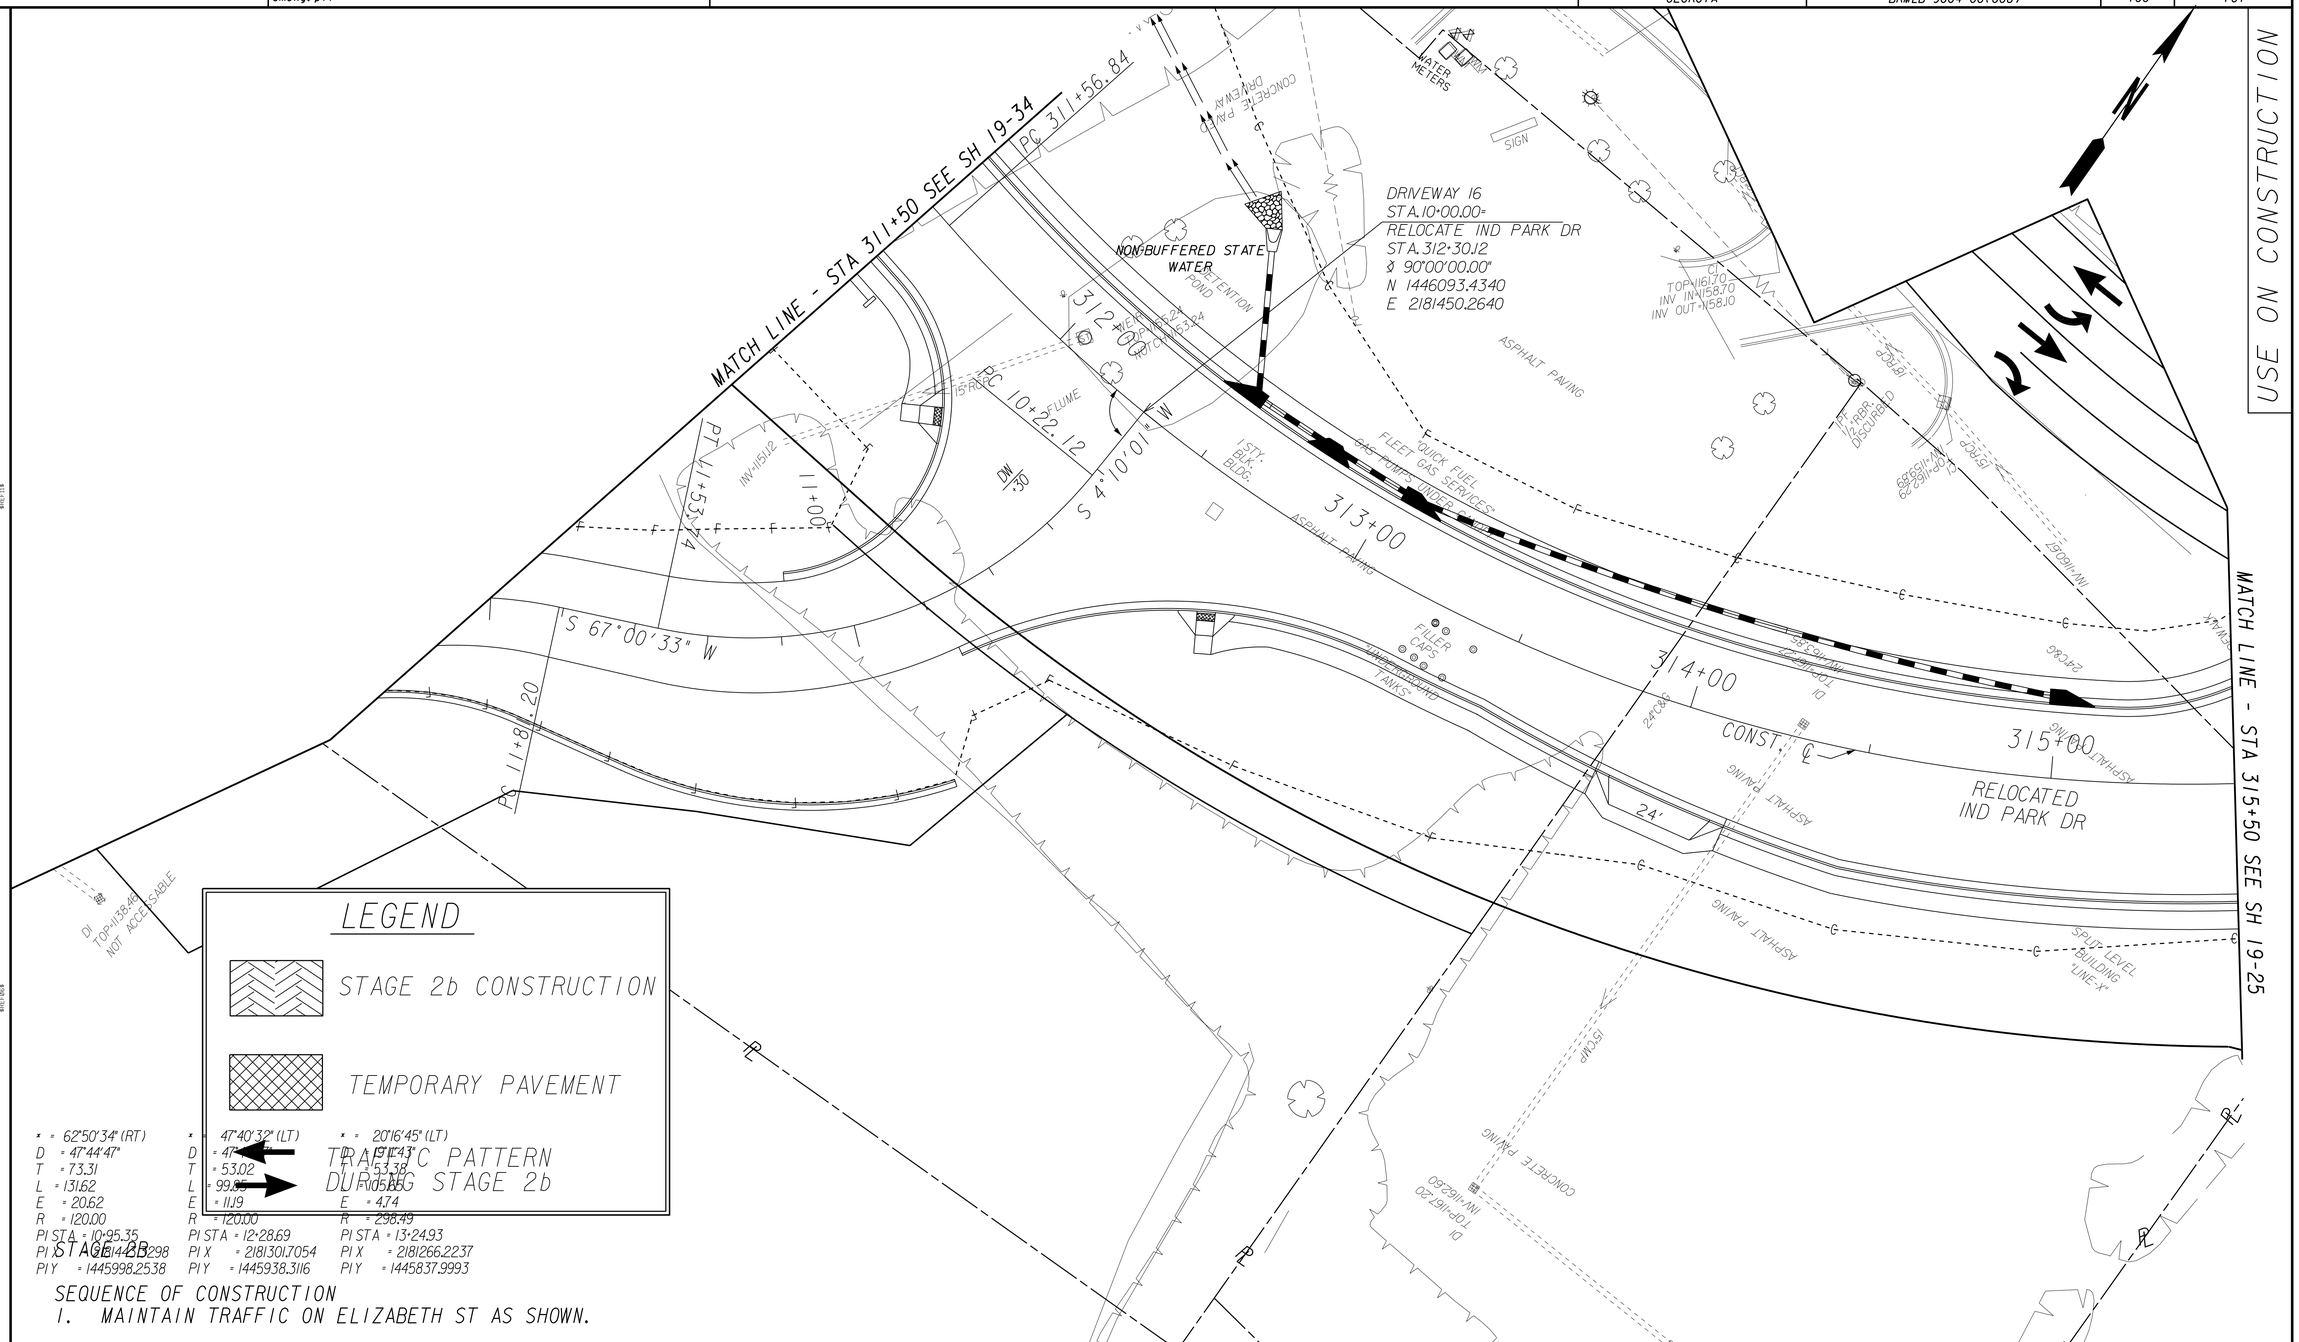


PROPERTY AND EXISTING R/W LINE
REQUIRED R/W LINE
CONSTRUCTION LIMITS
EASEMENT FOR CONSTR & MAINTENANCE OF SLOPES
EASEMENT FOR CONSTR OF SLOPES
EASEMENT FOR CONSTR OF DRIVES

BEGIN LIMIT OF ACCESS.....BLA
END LIMIT OF ACCESS.....ELA
LIMIT OF ACCESS
REQ'D R/W & LIMIT OF ACCESS

ARCADIS
Infrastructure, environment, facilities

SCALE IN FEET
0 20 40 80

| REVISION DATES | |
|---|---|
| 2/14/12 | |

STATE OF GEORGIA
DEPARTMENT OF TRANSPORTATION

**CONSTRUCTION STAGING PLAN**
**STAGE 2b**

CANTON ROAD AND RR
BRIDGE OVER SR 3/US 41

DRAWING No.
19-35