2/8/2011	7:03:55 PM	62571-62	g:\tra\62571-62\rdy\752630st04_07.dgn	STATE	PROJECT NUMBER	SHEET NO.	TOTAL SHEETS
spoudel		ameng.plt		GEORGIA	BRMLB-9004-00(008)	114	701

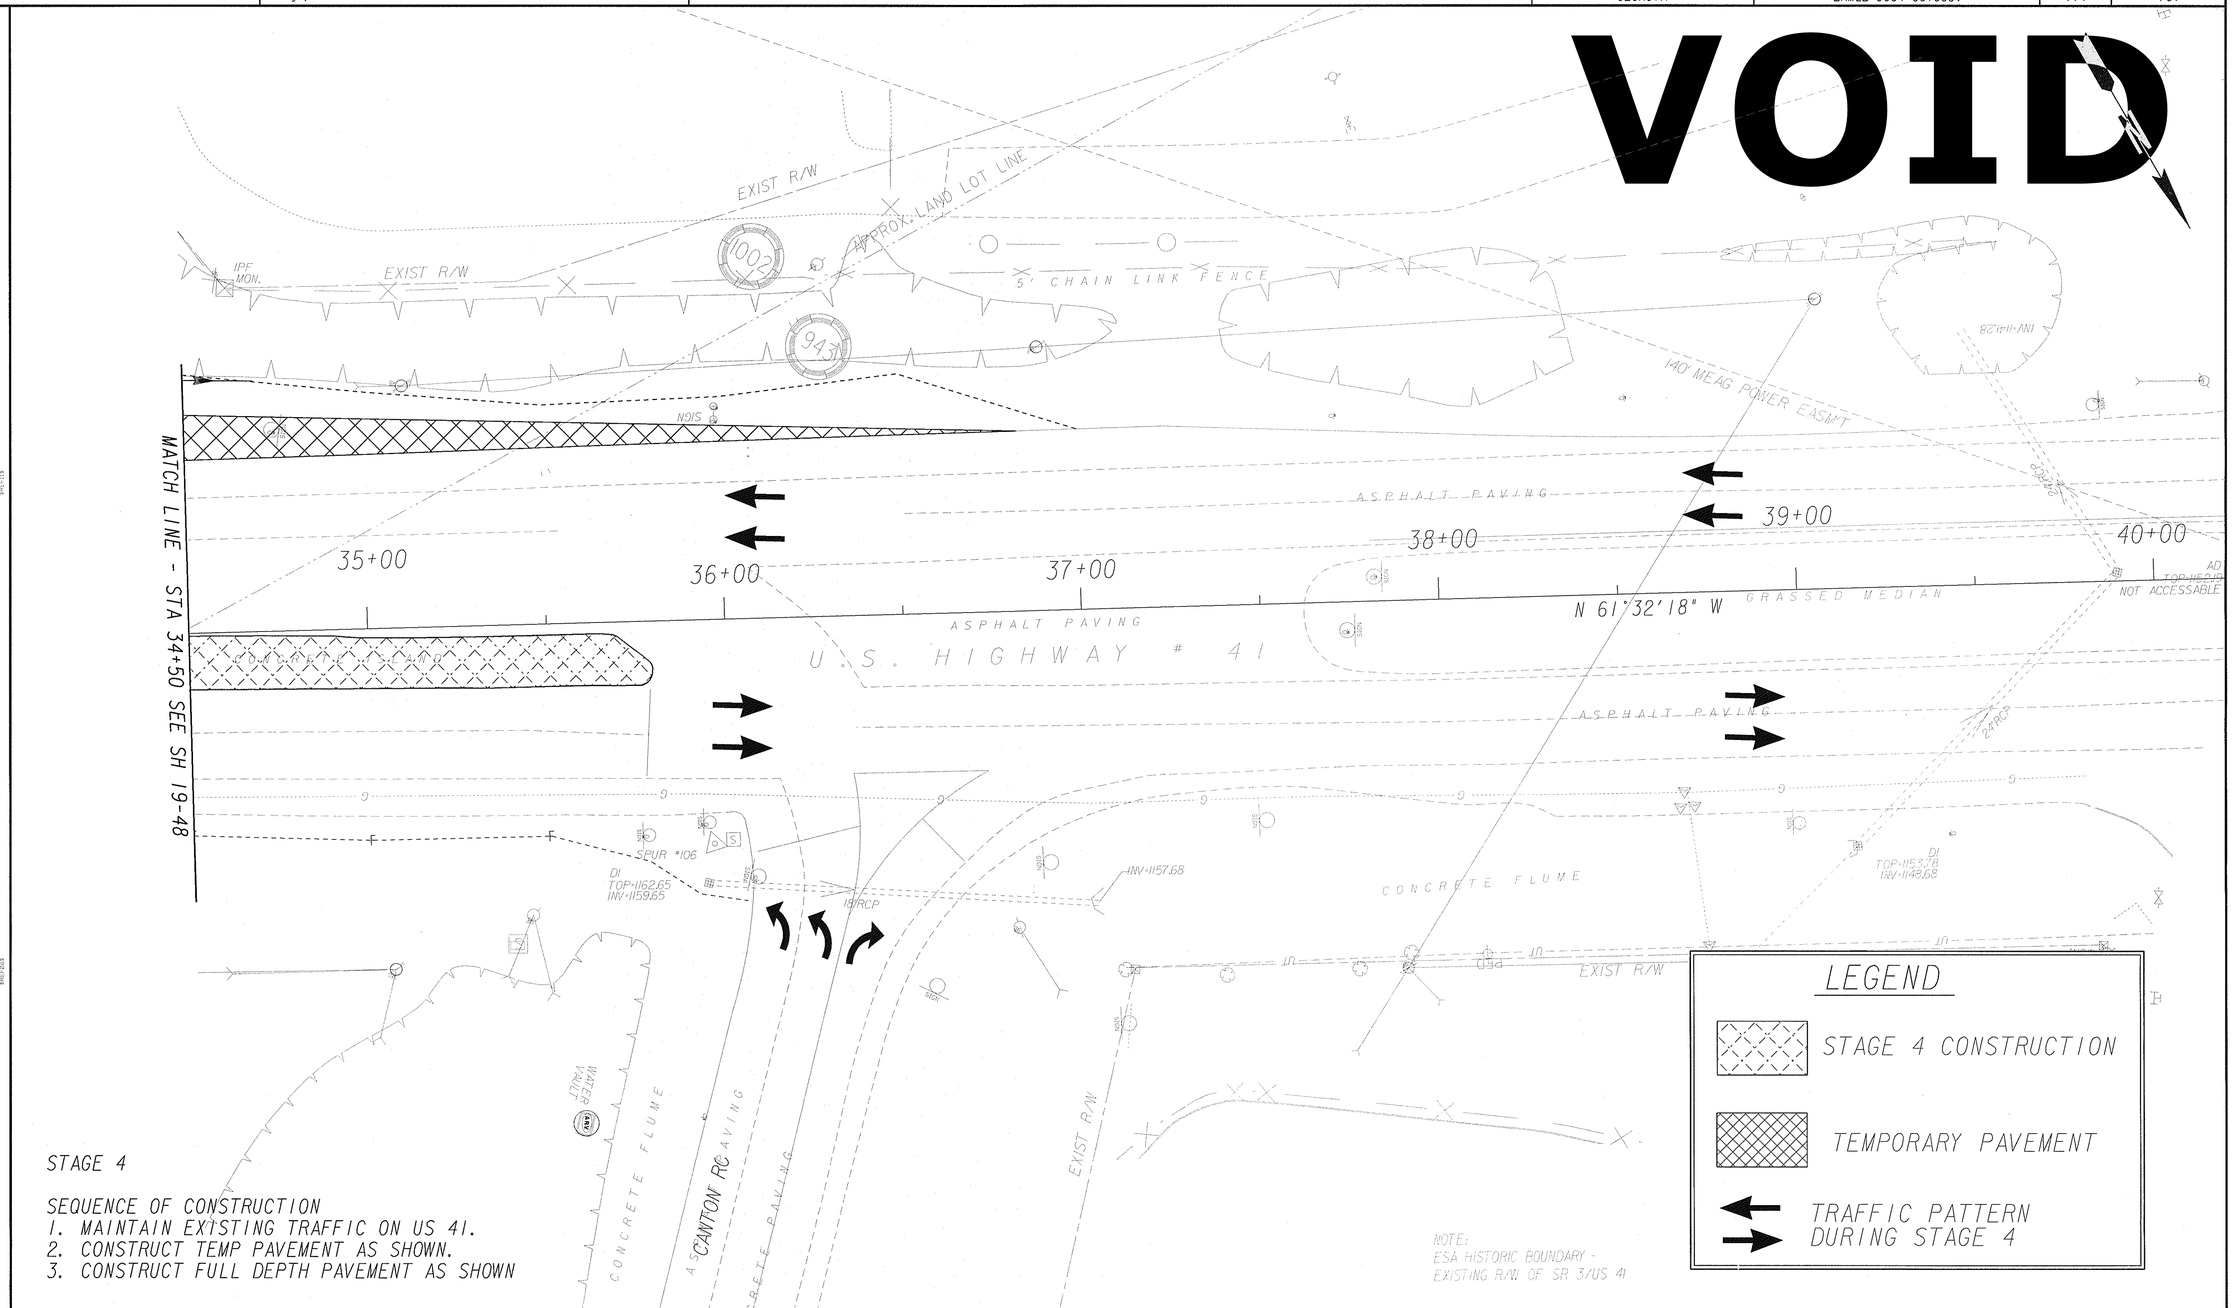

STAGE 4

SEQUENCE OF CONSTRUCTION
1. MAINTAIN EXISTING TRAFFIC ON US 41.
2. CONSTRUCT TEMP PAVEMENT AS SHOWN.
3. CONSTRUCT FULL DEPTH PAVEMENT AS SHOWN

PROPERTY AND EXISTING R/W LINE
REQUIRED R/W LINE
CONSTRUCTION LIMITS
EASEMENT FOR CONSTR & MAINTENANCE OF SLOPES
EASEMENT FOR CONSTR OF SLOPES
EASEMENT FOR CONSTR OF DRIVES

BEGIN LIMIT OF ACCESS.....BLA
END LIMIT OF ACCESS.....ELA
LIMIT OF ACCESS
REQ'D R/W & LIMIT OF ACCESS

ARCADIS
Infrastructure, environment, facilities

SCALE IN FEET
0 20 40 80

REVISION DATES

STATE OF GEORGIA
DEPARTMENT OF TRANSPORTATION

CONSTRUCTION STAGING PLAN
STAGE 4

CANTON ROAD AND RR
BRIDGE OVER SR 3/US 41

DRAWING No. 19-49