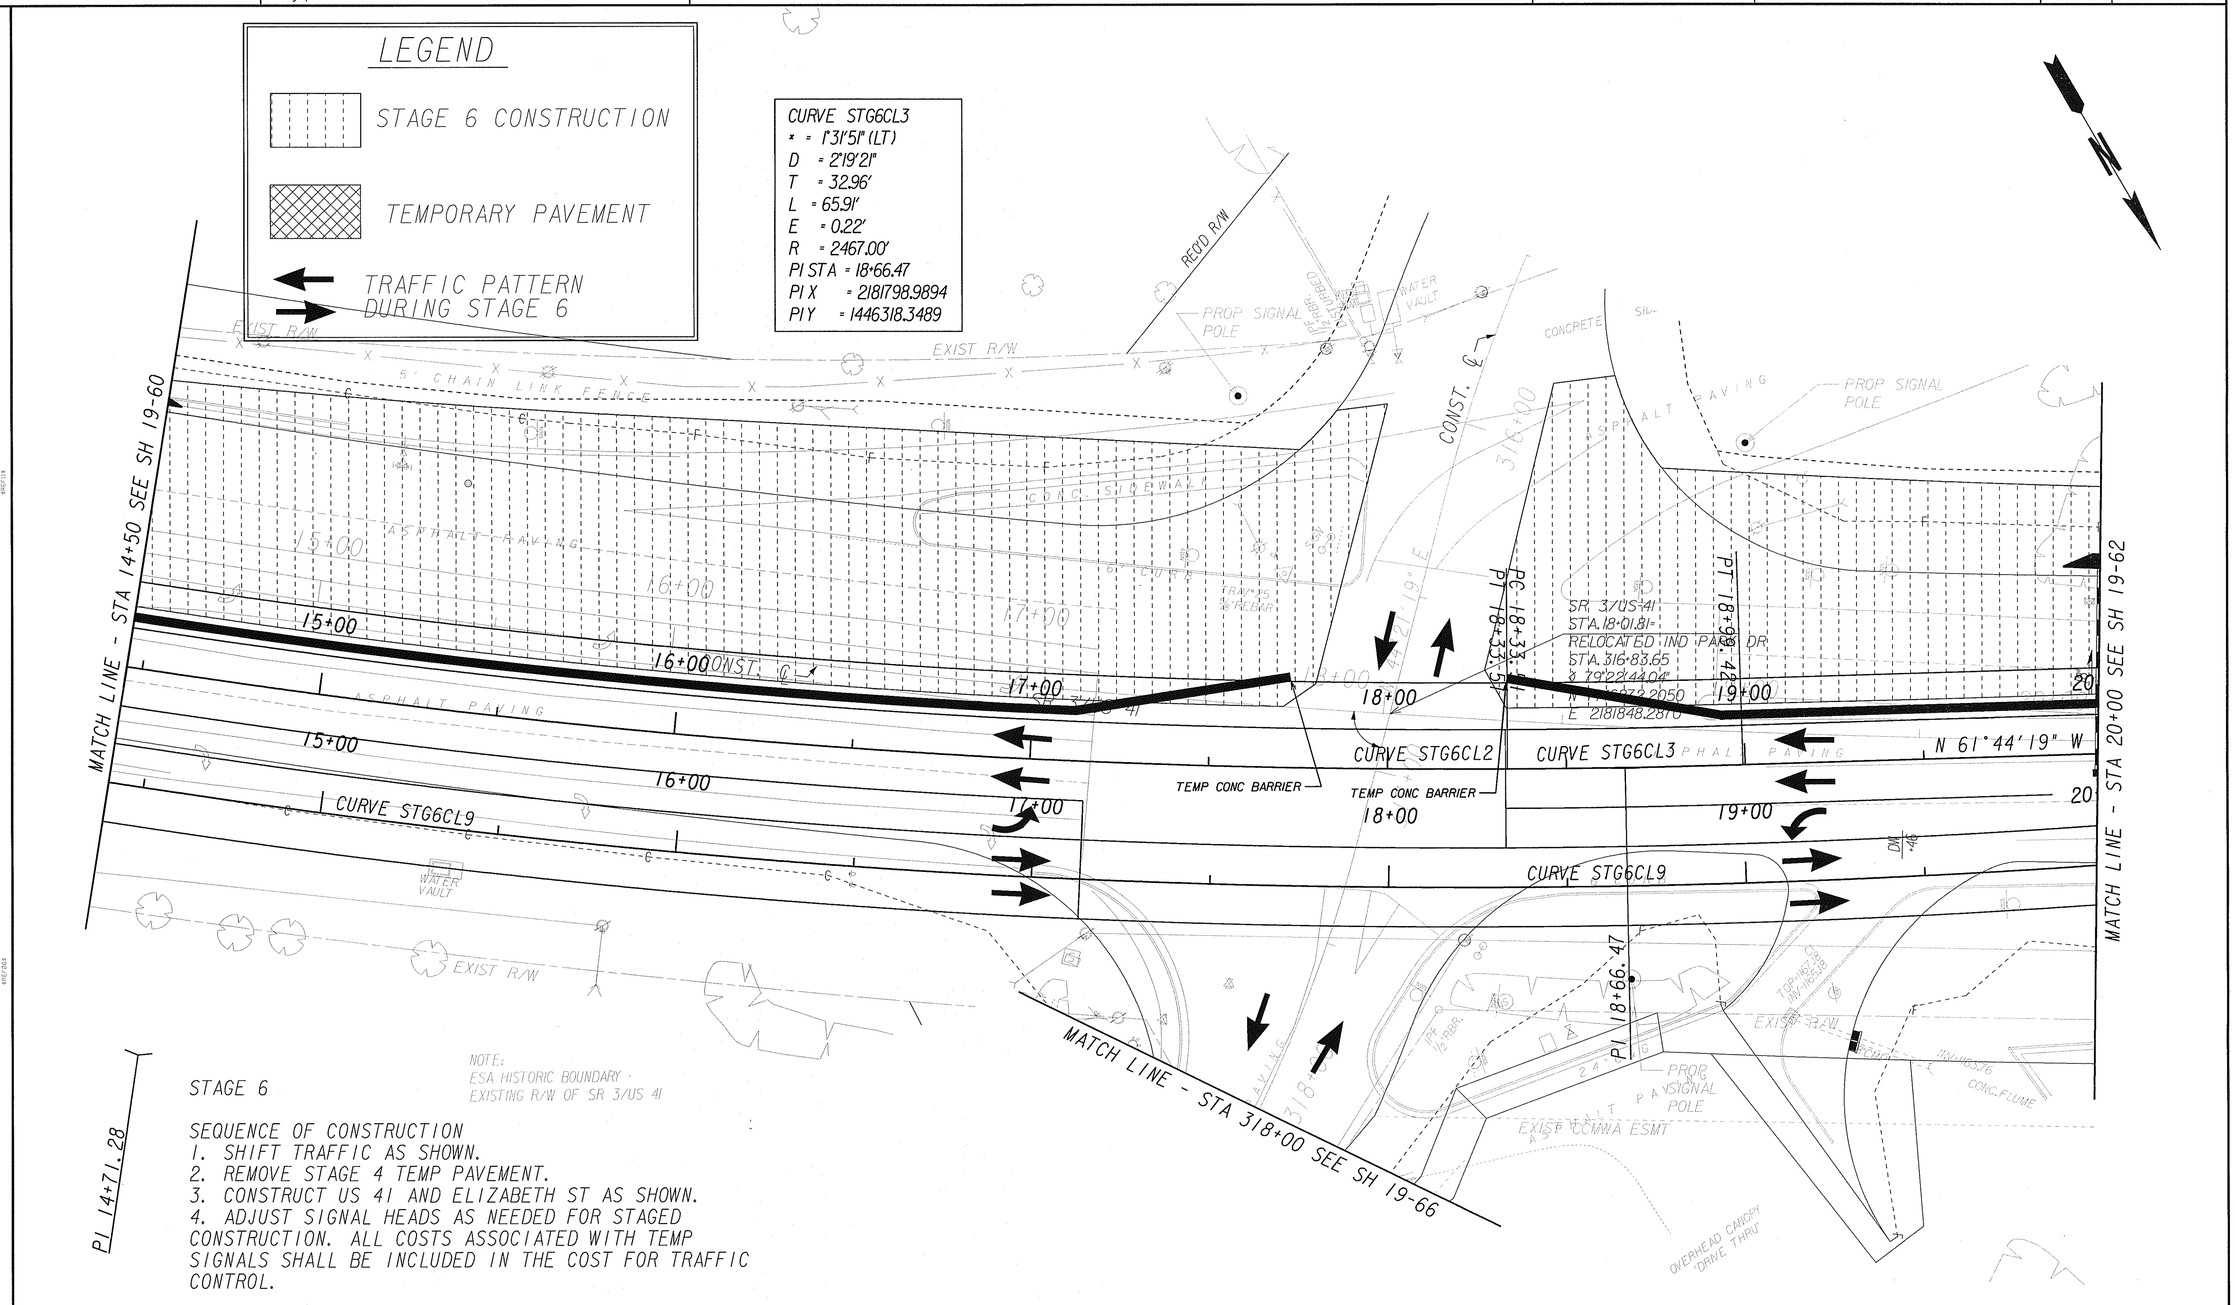


STAGE 6

SEQUENCE OF CONSTRUCTION
1. SHIFT TRAFFIC AS SHOWN.
2. REMOVE STAGE 4 TEMP PAVEMENT.
3. CONSTRUCT US 41 AND ELIZABETH ST AS SHOWN.
4. ADJUST SIGNAL HEADS AS NEEDED FOR STAGED CONSTRUCTION. ALL COSTS ASSOCIATED WITH TEMP SIGNALS SHALL BE INCLUDED IN THE COST FOR TRAFFIC CONTROL.

PROPERTY AND EXISTING R/W LINE
REQUIRED R/W LINE
CONSTRUCTION LIMITS
EASEMENT FOR CONSTR & MAINTENANCE OF SLOPES
EASEMENT FOR CONSTR OF SLOPES
EASEMENT FOR CONSTR OF DRIVES

BEGIN LIMIT OF ACCESS.....BLA
END LIMIT OF ACCESS.....ELA
LIMIT OF ACCESS
REQ'D R/W & LIMIT OF ACCESS

ARCADIS
Infrastructure, environment, facilities

SCALE IN FEET
0 20 40 80

REVISION DATES

STATE OF GEORGIA
DEPARTMENT OF TRANSPORTATION

CONSTRUCTION STAGING PLAN
STAGE 6

CANTON ROAD AND RR
BRIDGE OVER SR 3/US 41

DRAWING No.
19-61