VOID

CURVE STG6CL11	CURVE STG6CL5	CURVE STG6CL6
Δ = 2°58'46" (LT)	Δ = 2°58'45" (LT)	Δ = 4°04'06" (LT)
D = 1°26'11"	D = 1°26'40"	D = 1°31'24"
T = 103.74'	T = 103.16'	T = 133.58'
L = 207.43'	L = 206.28'	L = 267.05'
E = 1.35'	E = 1.34'	E = 2.37'
R = 3989.00'	R = 3967.00'	R = 3761.00'
PI STA = 25+72.83	PI STA = 25+72.53	PI STA = 29+59.48
PI X = 2181194.7033	PI X = 2181183.7097	PI X = 2180843.4786
PI Y = 1446683.3465	PI Y = 1446664.2815	PI Y = 1446848.7155

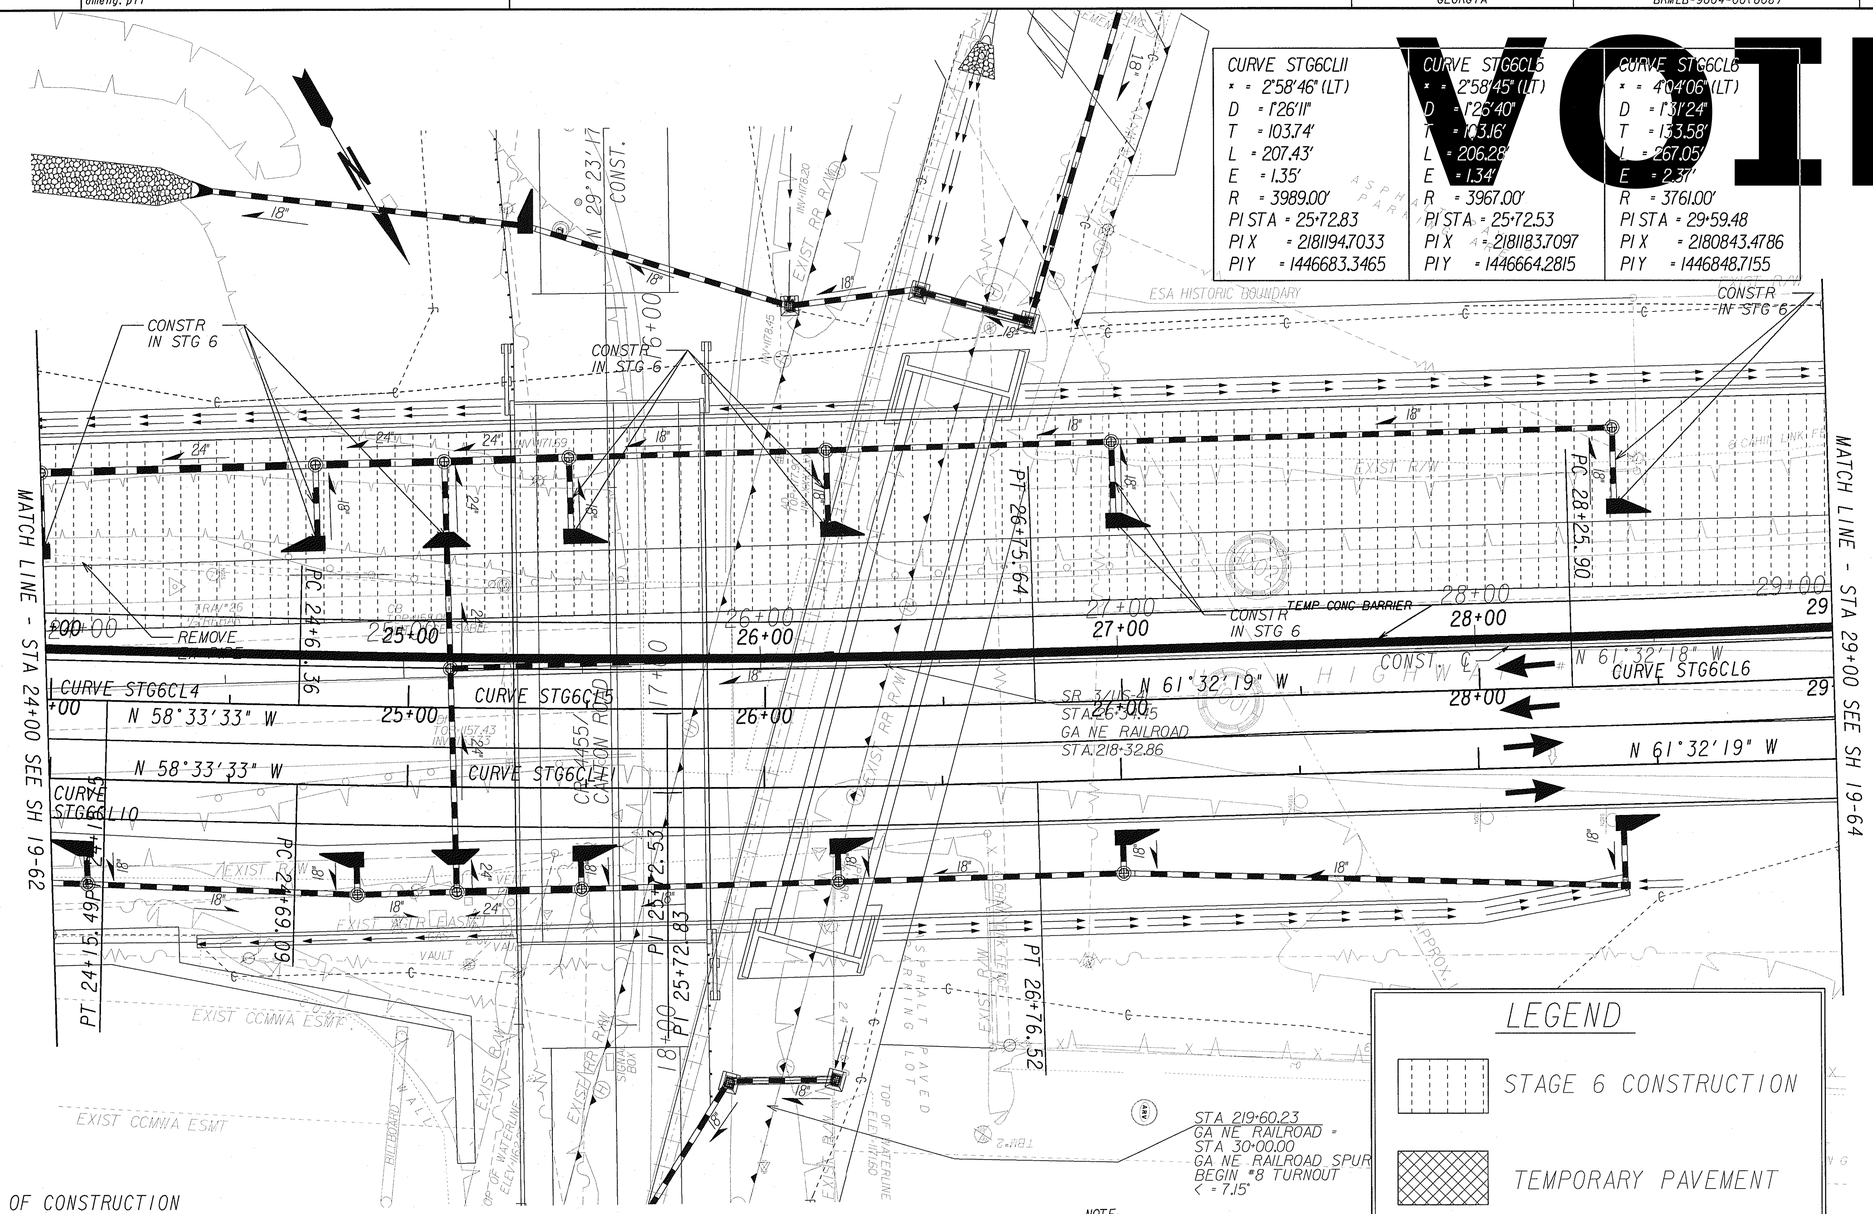

STAGE 6

SEQUENCE OF CONSTRUCTION
1. SHIFT TRAFFIC AS SHOWN.
2. REMOVE STAGE 4 TEMP PAVEMENT.
3. CONSTRUCT US 41 AS SHOWN.

NOTE:
ESA HISTORIC BOUNDARY -
CANTON ROAD BRIDGE OVER US 41,
GA NE RAILROAD BRIDGE OVER US 41,&
EXISTING R/W OF SR 3/US 41

LEGEND

- STAGE 6 CONSTRUCTION
- TEMPORARY PAVEMENT
- TRAFFIC PATTERN DURING STAGE 6

PROPERTY AND EXISTING R/W LINE
REQUIRED R/W LINE
CONSTRUCTION LIMITS
EASEMENT FOR CONSTR & MAINTENANCE OF SLOPES
EASEMENT FOR CONSTR OF SLOPES
EASEMENT FOR CONSTR OF DRIVES

BEGIN LIMIT OF ACCESS.....BLA
END LIMIT OF ACCESS.....ELA
LIMIT OF ACCESS
REQ'D R/W & LIMIT OF ACCESS

ARCADIS
Infrastructure, environment, facilities

SCALE IN FEET
0 20 40 80

REVISION DATES

STATE OF GEORGIA
DEPARTMENT OF TRANSPORTATION

CONSTRUCTION STAGING PLAN
STAGE 6

CANTON ROAD AND RR
BRIDGE OVER SR 3/US 41

DRAWING No. 19-63