2/8/2011 6:08:00 PM	62571-62	g:\tra\62571-62\rdy\752630sx03-STG1.dgn	STATE	PROJECT NUMBER	SHEET NO.	TOTAL SHEETS
kbaker	ameng.plt		GEORGIA	BRMLB-9004-00(008)	165	701

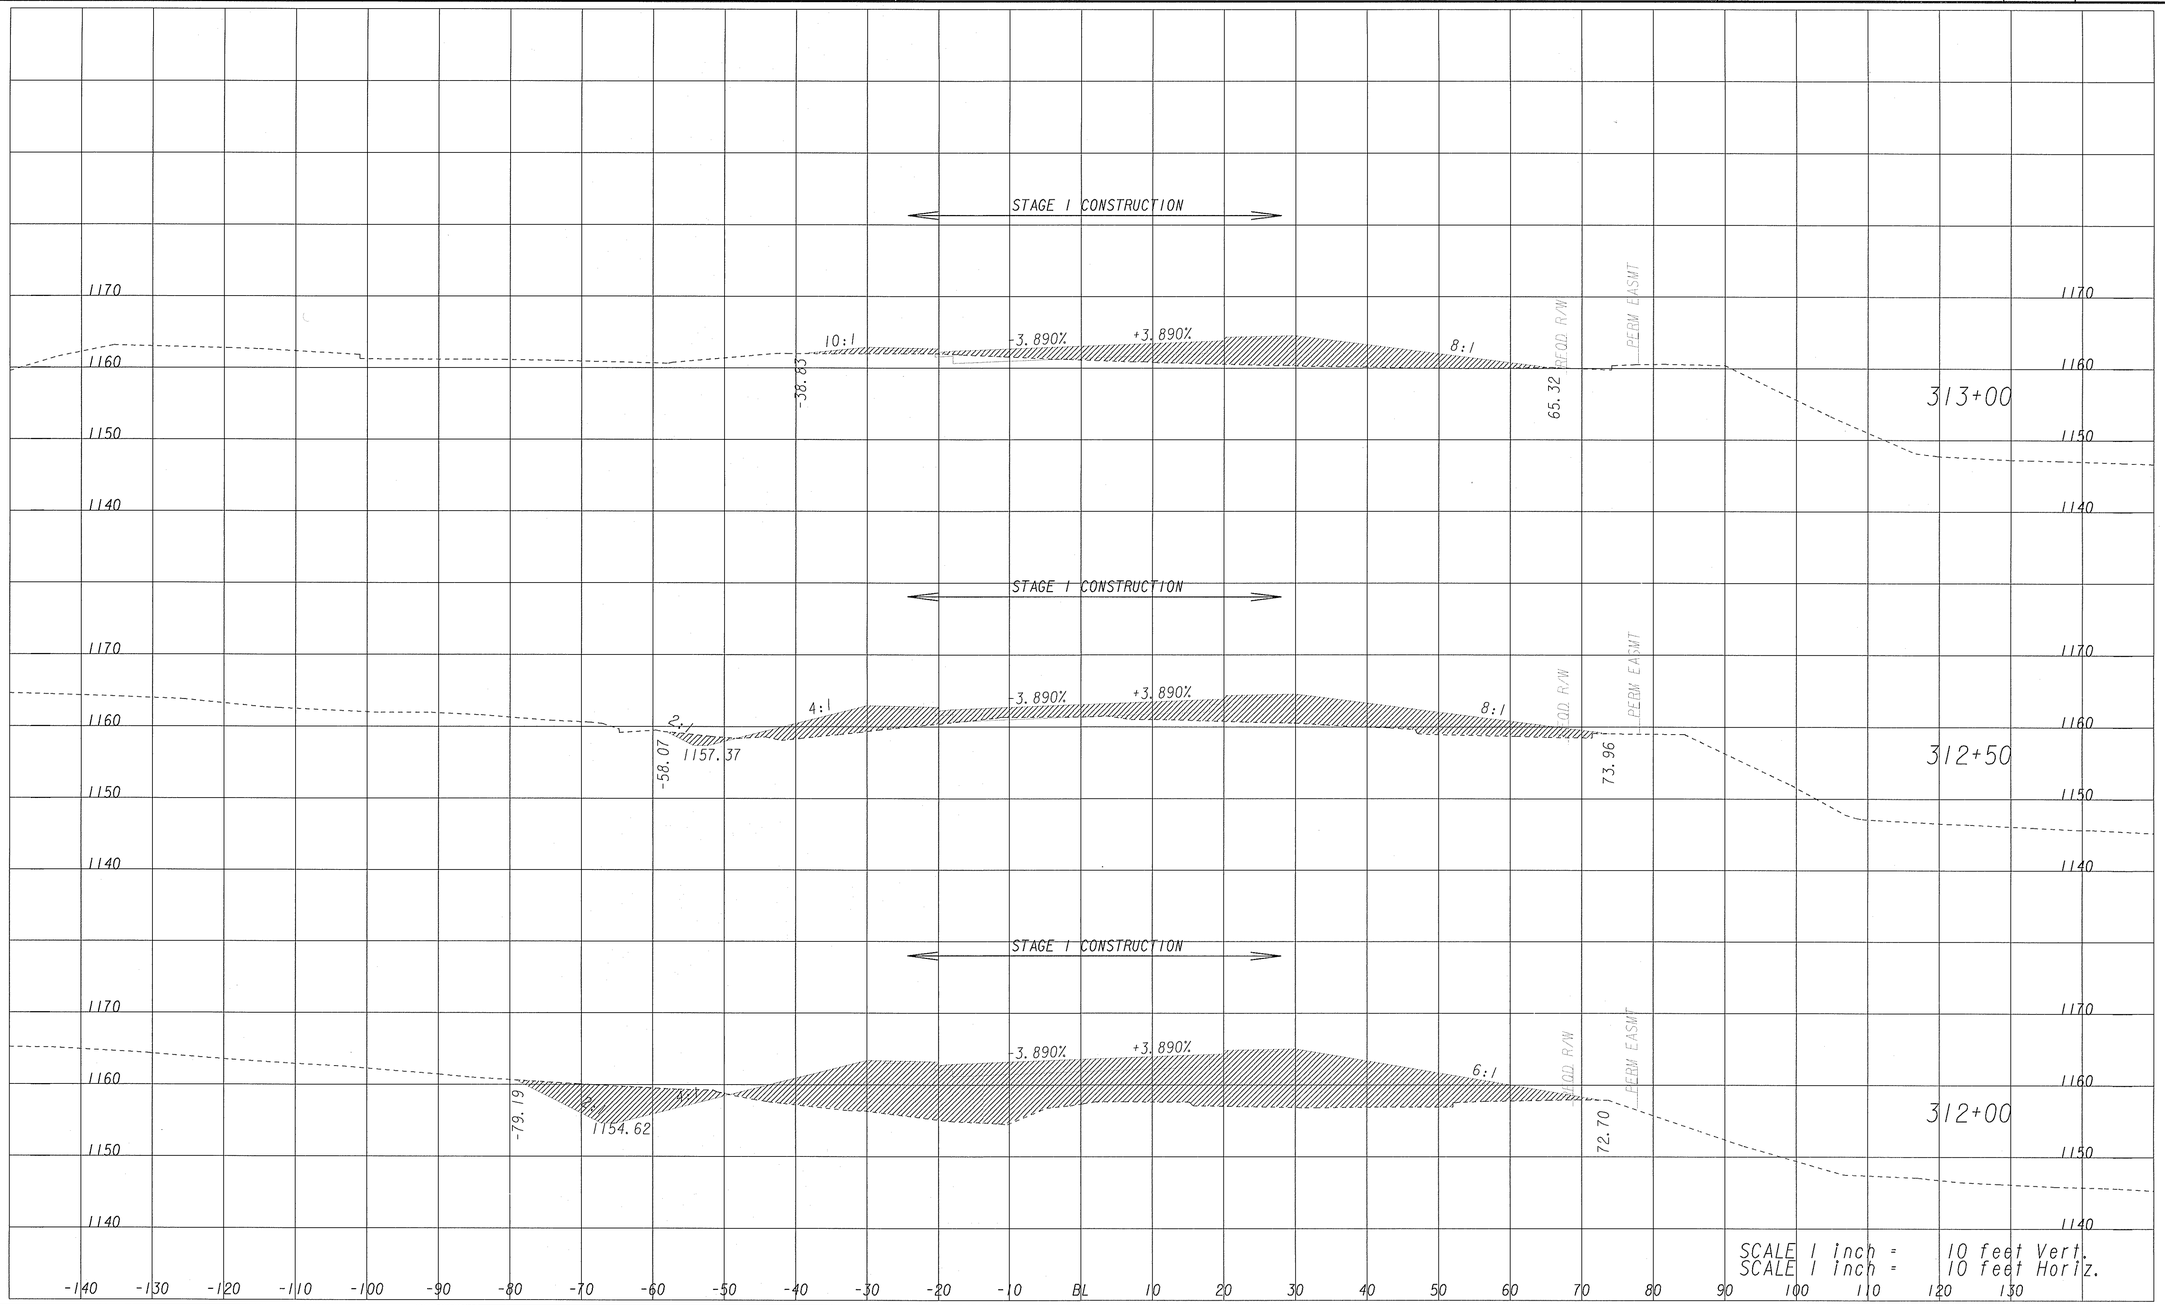

STAGE 1 TRAVEL LANE EOP & BASELINE

STAGE 1 TRAFFIC FLOW

ARCADIS
Infrastructure, environment, buildings

SCALE :1" = 10 ' HORIZ.
1" = 10' VERT.

REVISION DATES

STATE OF GEORGIA
DEPARTMENT OF TRANSPORTATION

STAGING CROSS SECTIONS
ELIZABETH ST/RELOC IND PK DR - STAGE 1

CANTON ROAD AND RR
BRIDGE OVER SR 3/US 41

DRAWING No. 19-100