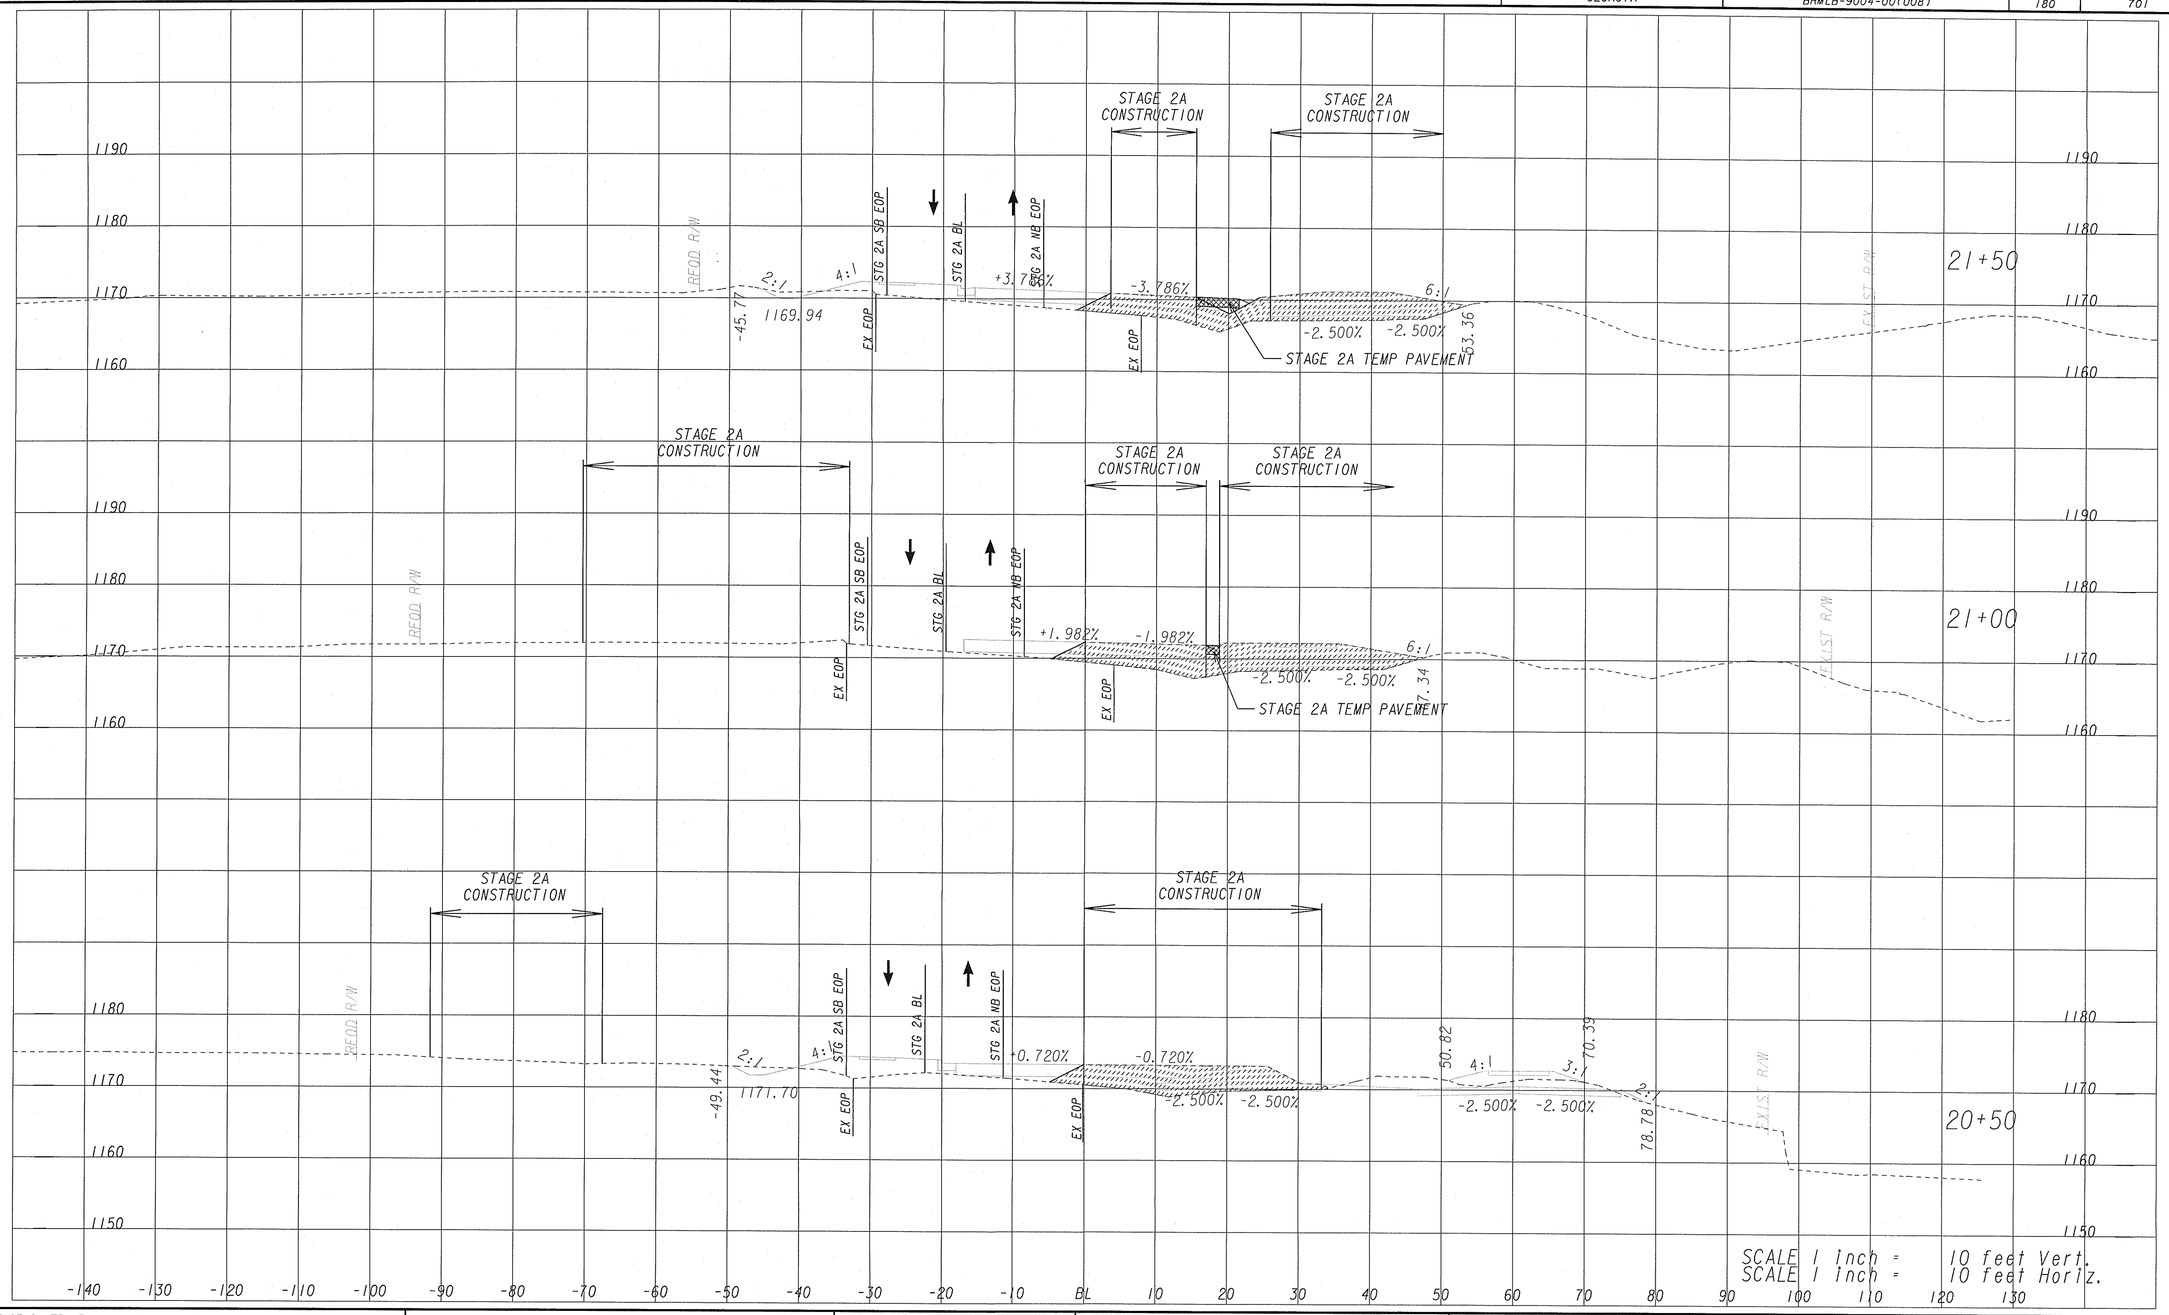

STAGE 2A TRAVEL LANE EOP & BASELINE

STAGE 2A TRAFFIC FLOW

ARCADIS
Infrastructure, environment, buildings

SCALE : 1" = 10 ' HORIZ.
1" = 10' VERT.

REVISION DATES

STATE OF GEORGIA
DEPARTMENT OF TRANSPORTATION

STAGING CROSS SECTIONS
CR 4455/CANTON RD - STAGE 2A

CANTON ROAD AND RR
BRIDGE OVER SR 3/US 41

DRAWING No. 19-115